



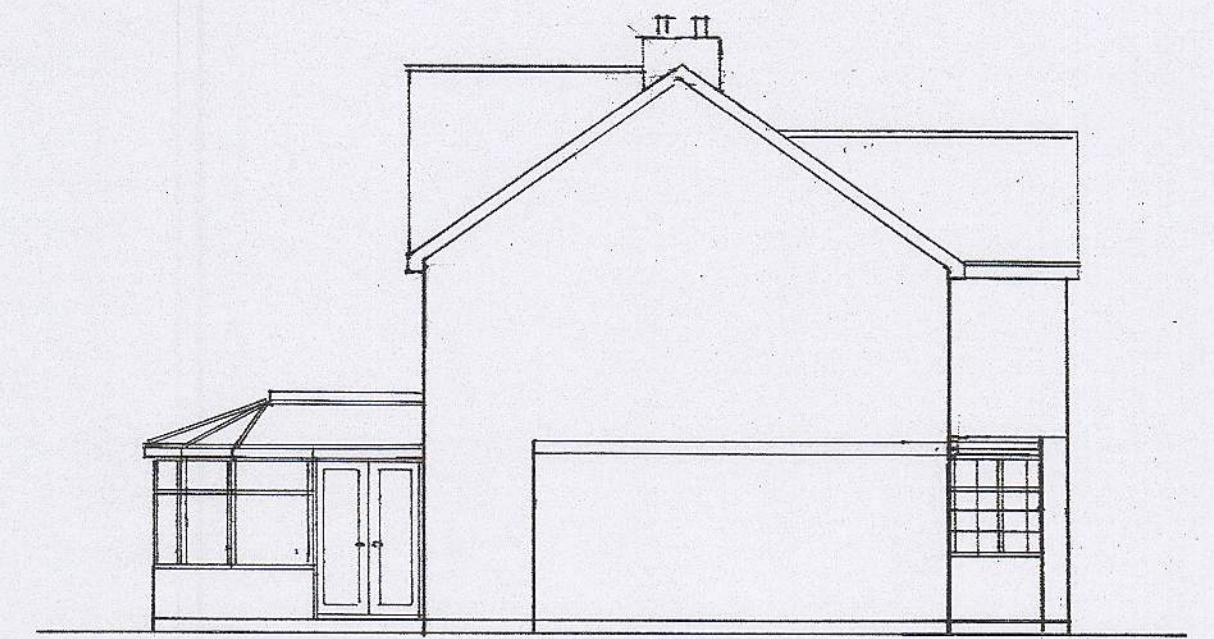


south

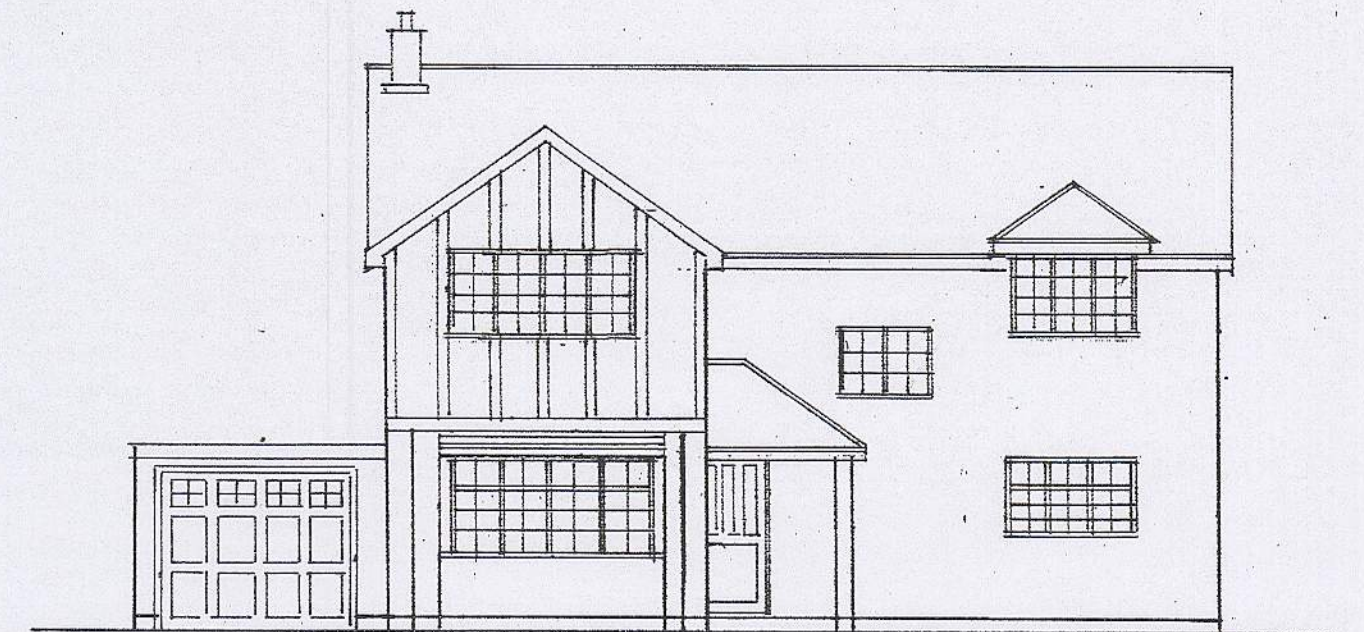


east




north  
1 : 100

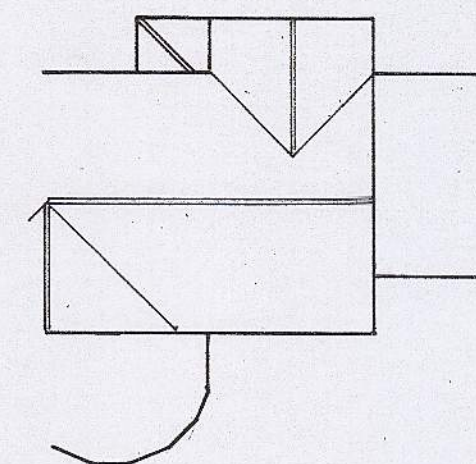

roof plan  
1 : 200

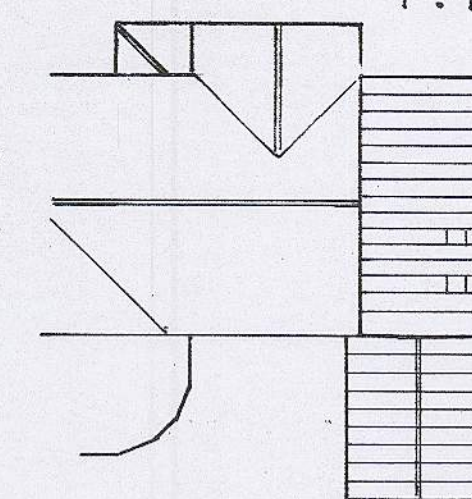

proposed roof plan

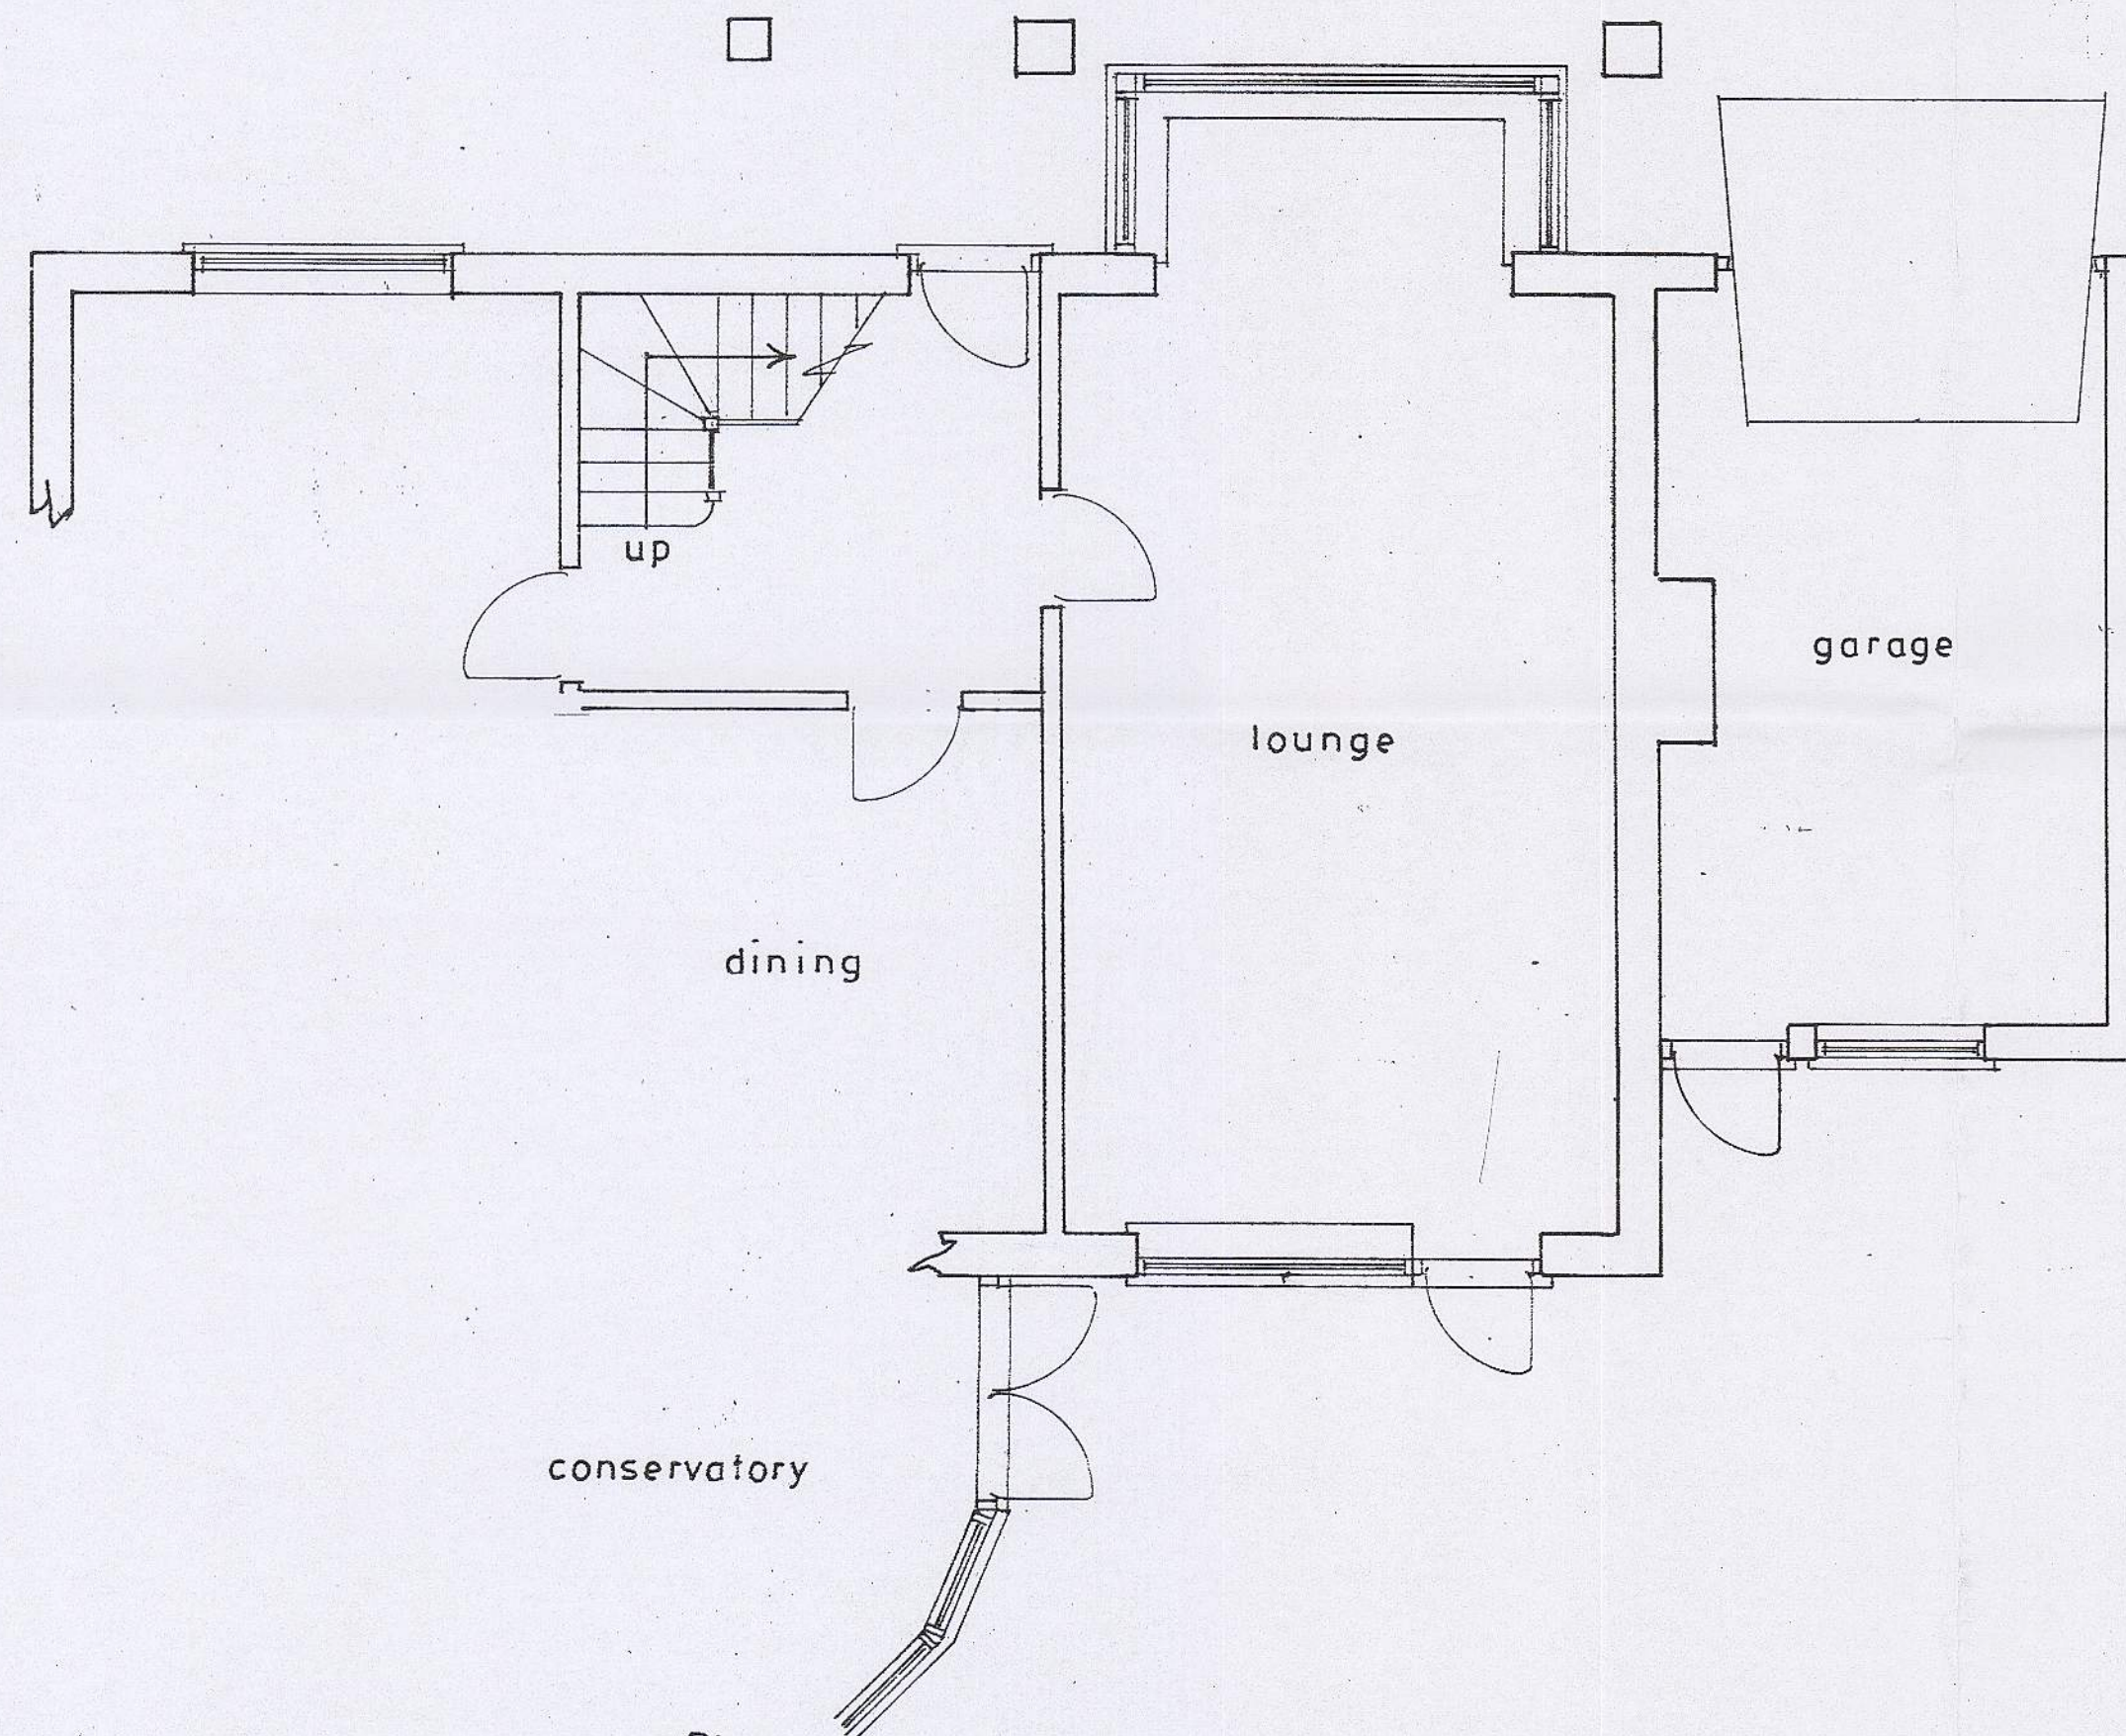

Plan  
1 : 50

Existing

PROPOSED SINGLE STOREY EXTENSION AT 7, MARSHALL AVE., BOGNOR REGIS  
FOR MR. C. SCUTT.

sheet 3 of 3

Bryan Butcher  
Rainbow Cottage  
Nyetimber Lane  
Bognor Regis PO21 3JX  
01243 266871  
07973 233442  
bryan.butcher@btinternet.com  
www.bryanbutcher.com