


30 Nelson Road Block

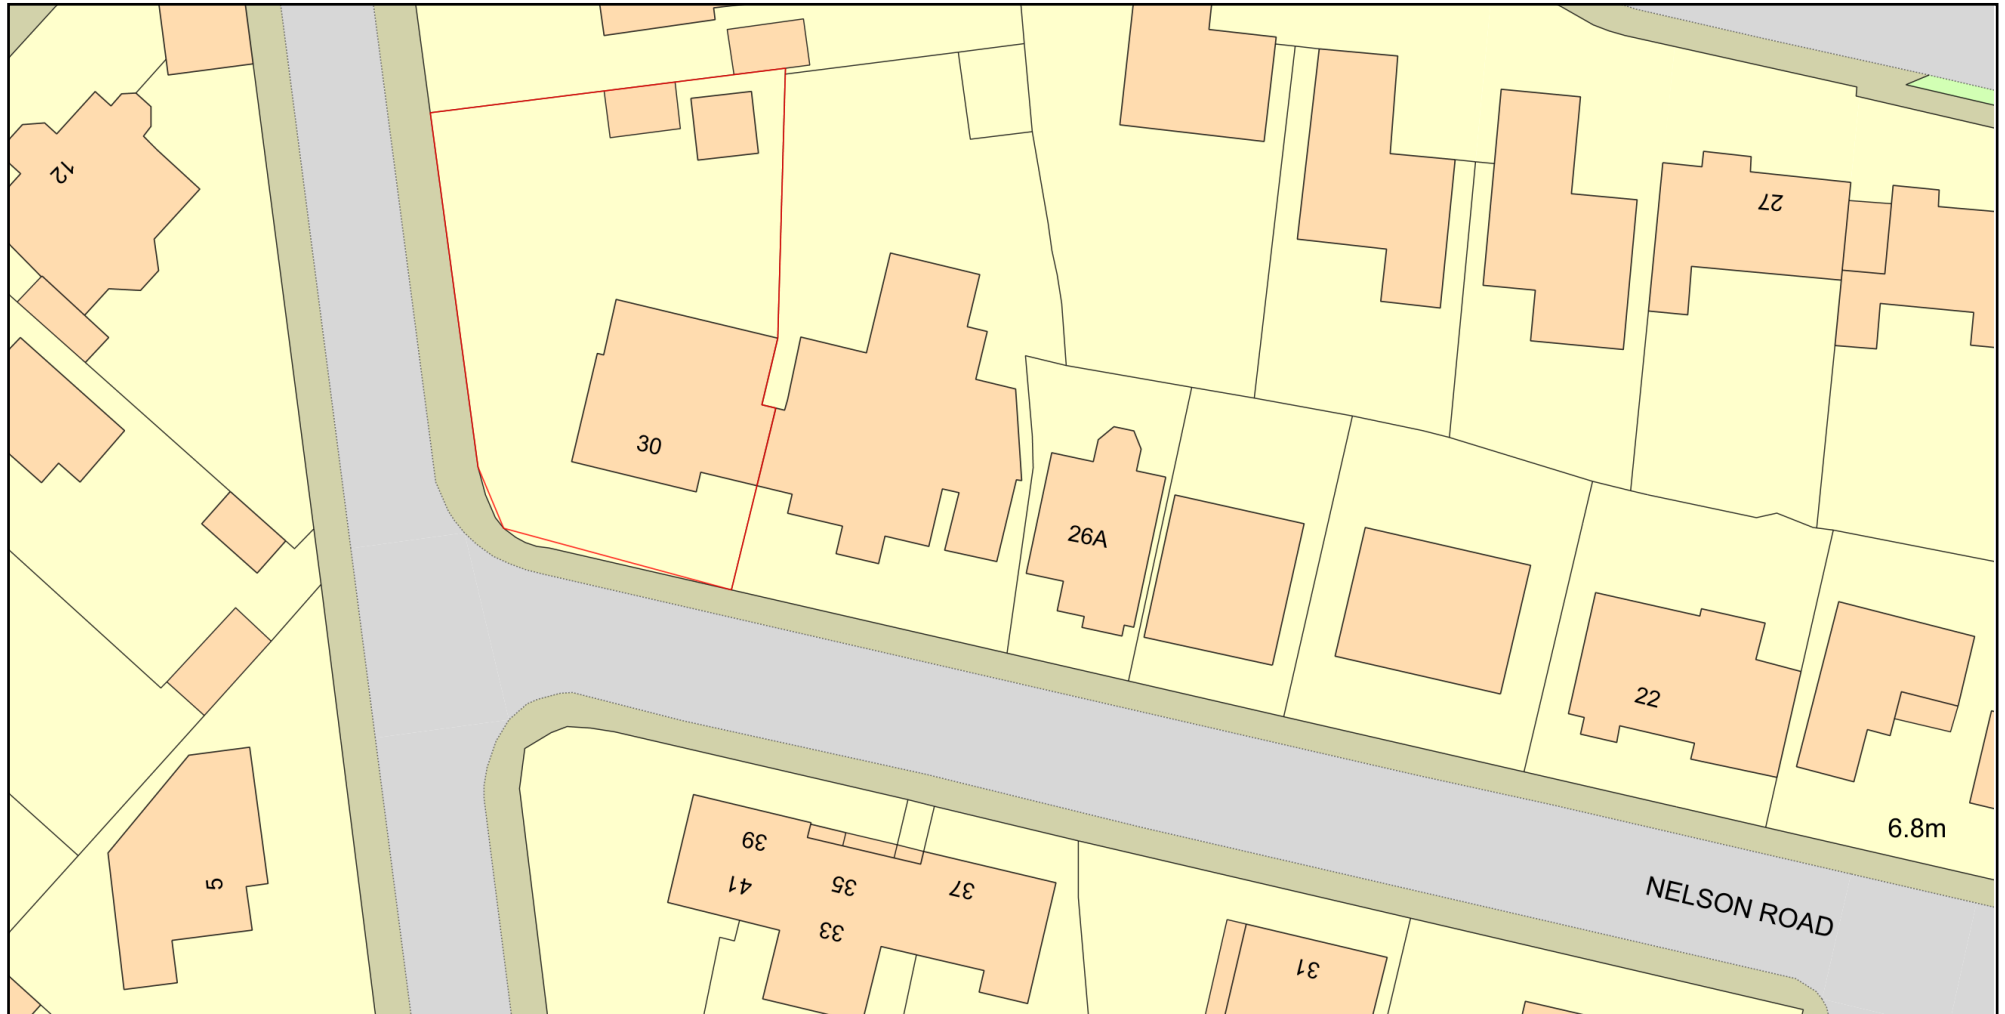

0 20
Metres



Plan Produced for: Whaleback Ltd

Date Produced: 29 Jan 2019

Plan Number/Project ID: TQRQM19029112433043

Scale: 1:500 @ A4