


30 Nelson Road - Location Plan

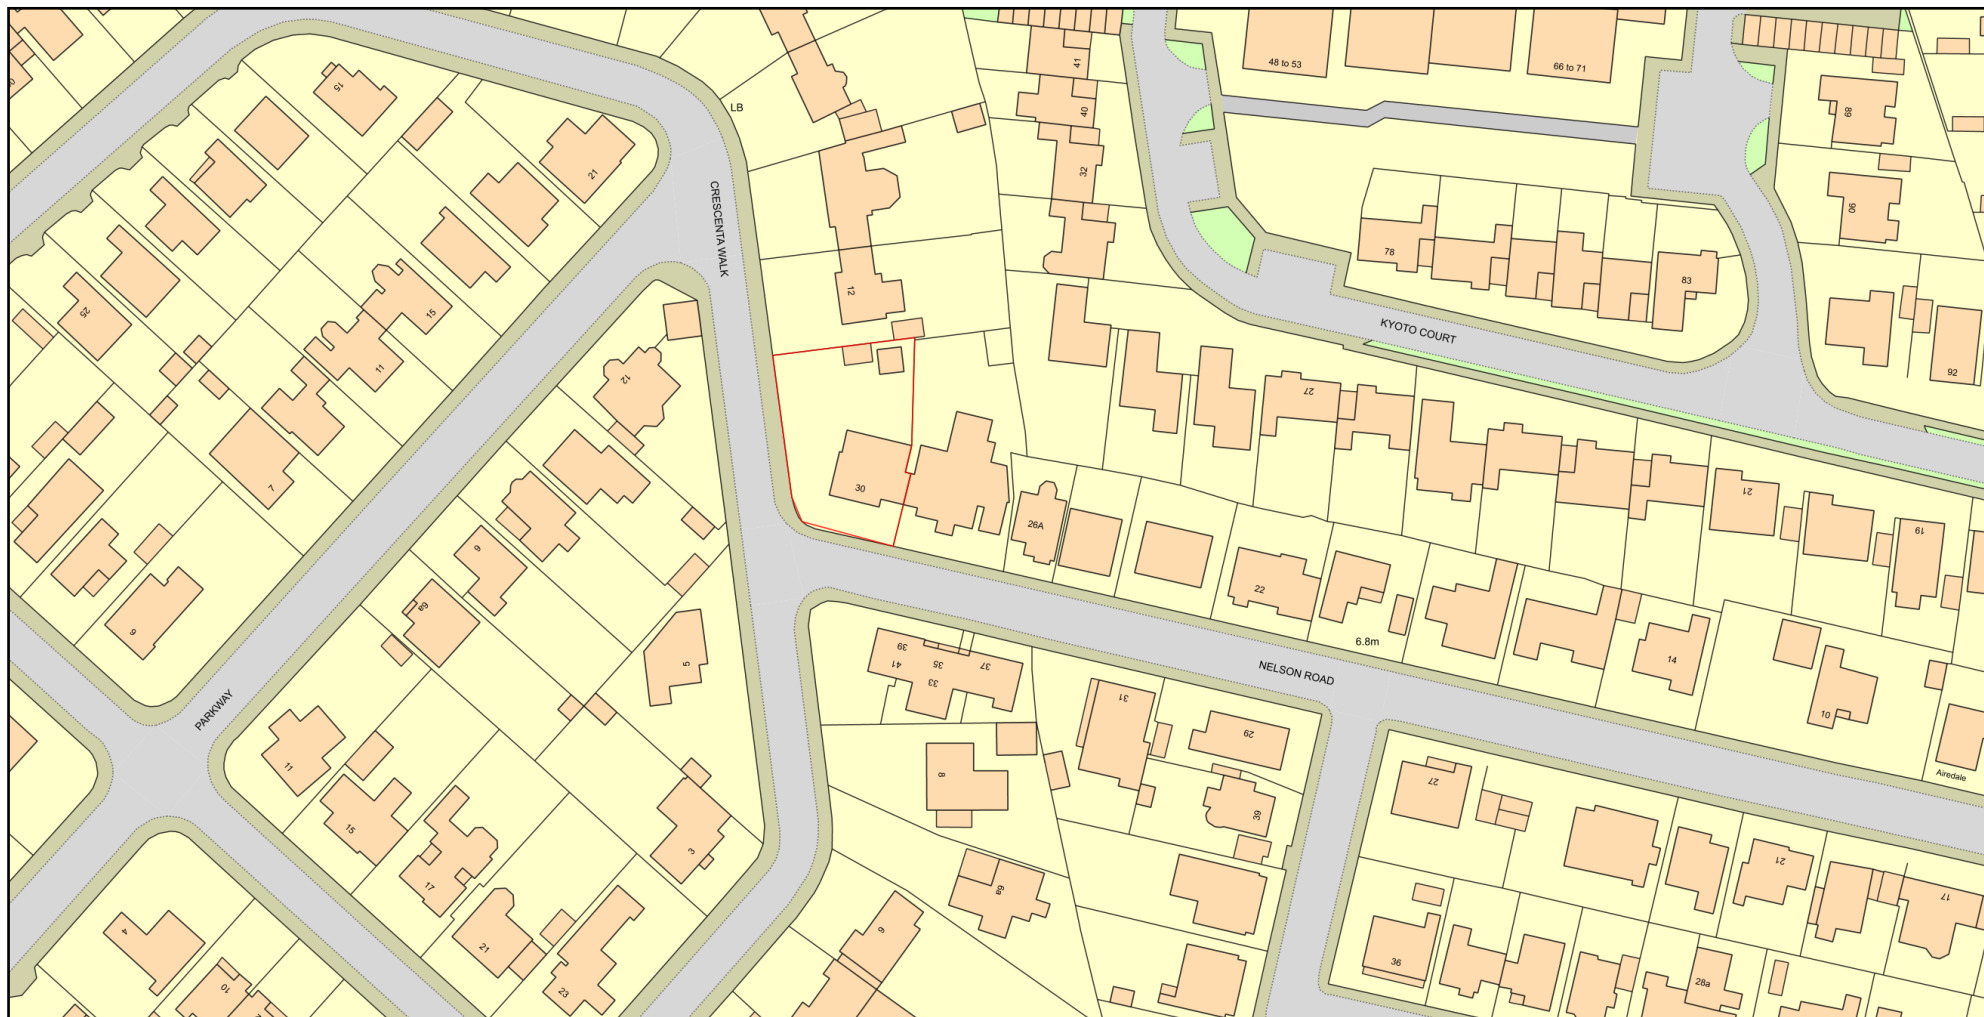

0 50
Metres



Plan Produced for: Whaleback Ltd

Date Produced: 29 Jan 2019

Plan Number/Project ID: TQRQM19029113149156

Scale: 1:1250 @ A4