

Client

MR SIMON ROYALL

Project

PROPOSED REAR EXTENSION
77 ALDWICK ROAD
BOGNOR REGIS
WEST SUSSEX PO21 2NW

Drawing

SITE LOCATION PLAN

Scale

Date

Drawn

1:1250@A4

13.03.18

TP

Drawing No.

Revision


1357/P07

ADCS

Architectural Design

Computer Services

30 Foxley Lane
Worthing
West Sussex
BN13 3AD
Tel: 01903 280701
E-mail:
adcs@adcs.com

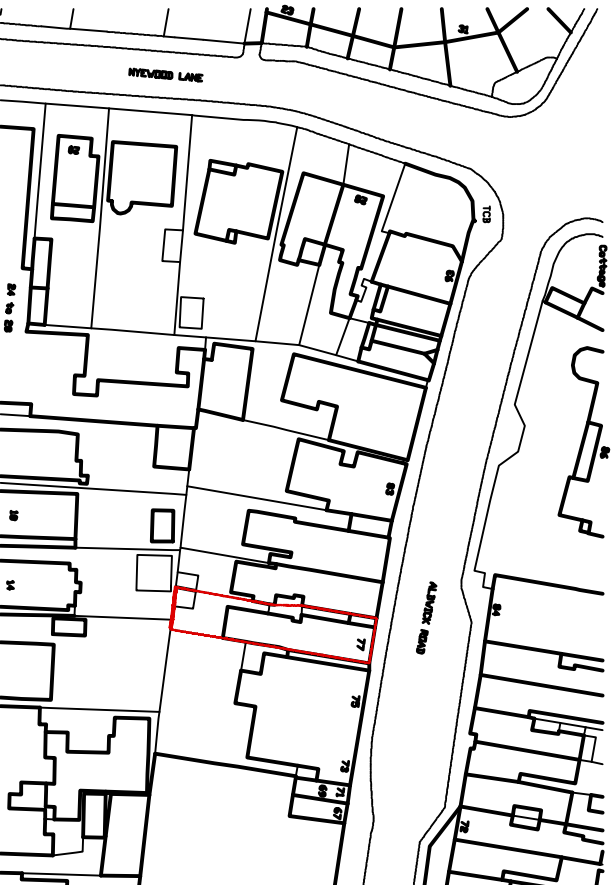

LOCATION PLAN



Scale 1:1250

0m 10m 20m 30m 40m 50m

Scale Bar – 1:1250