


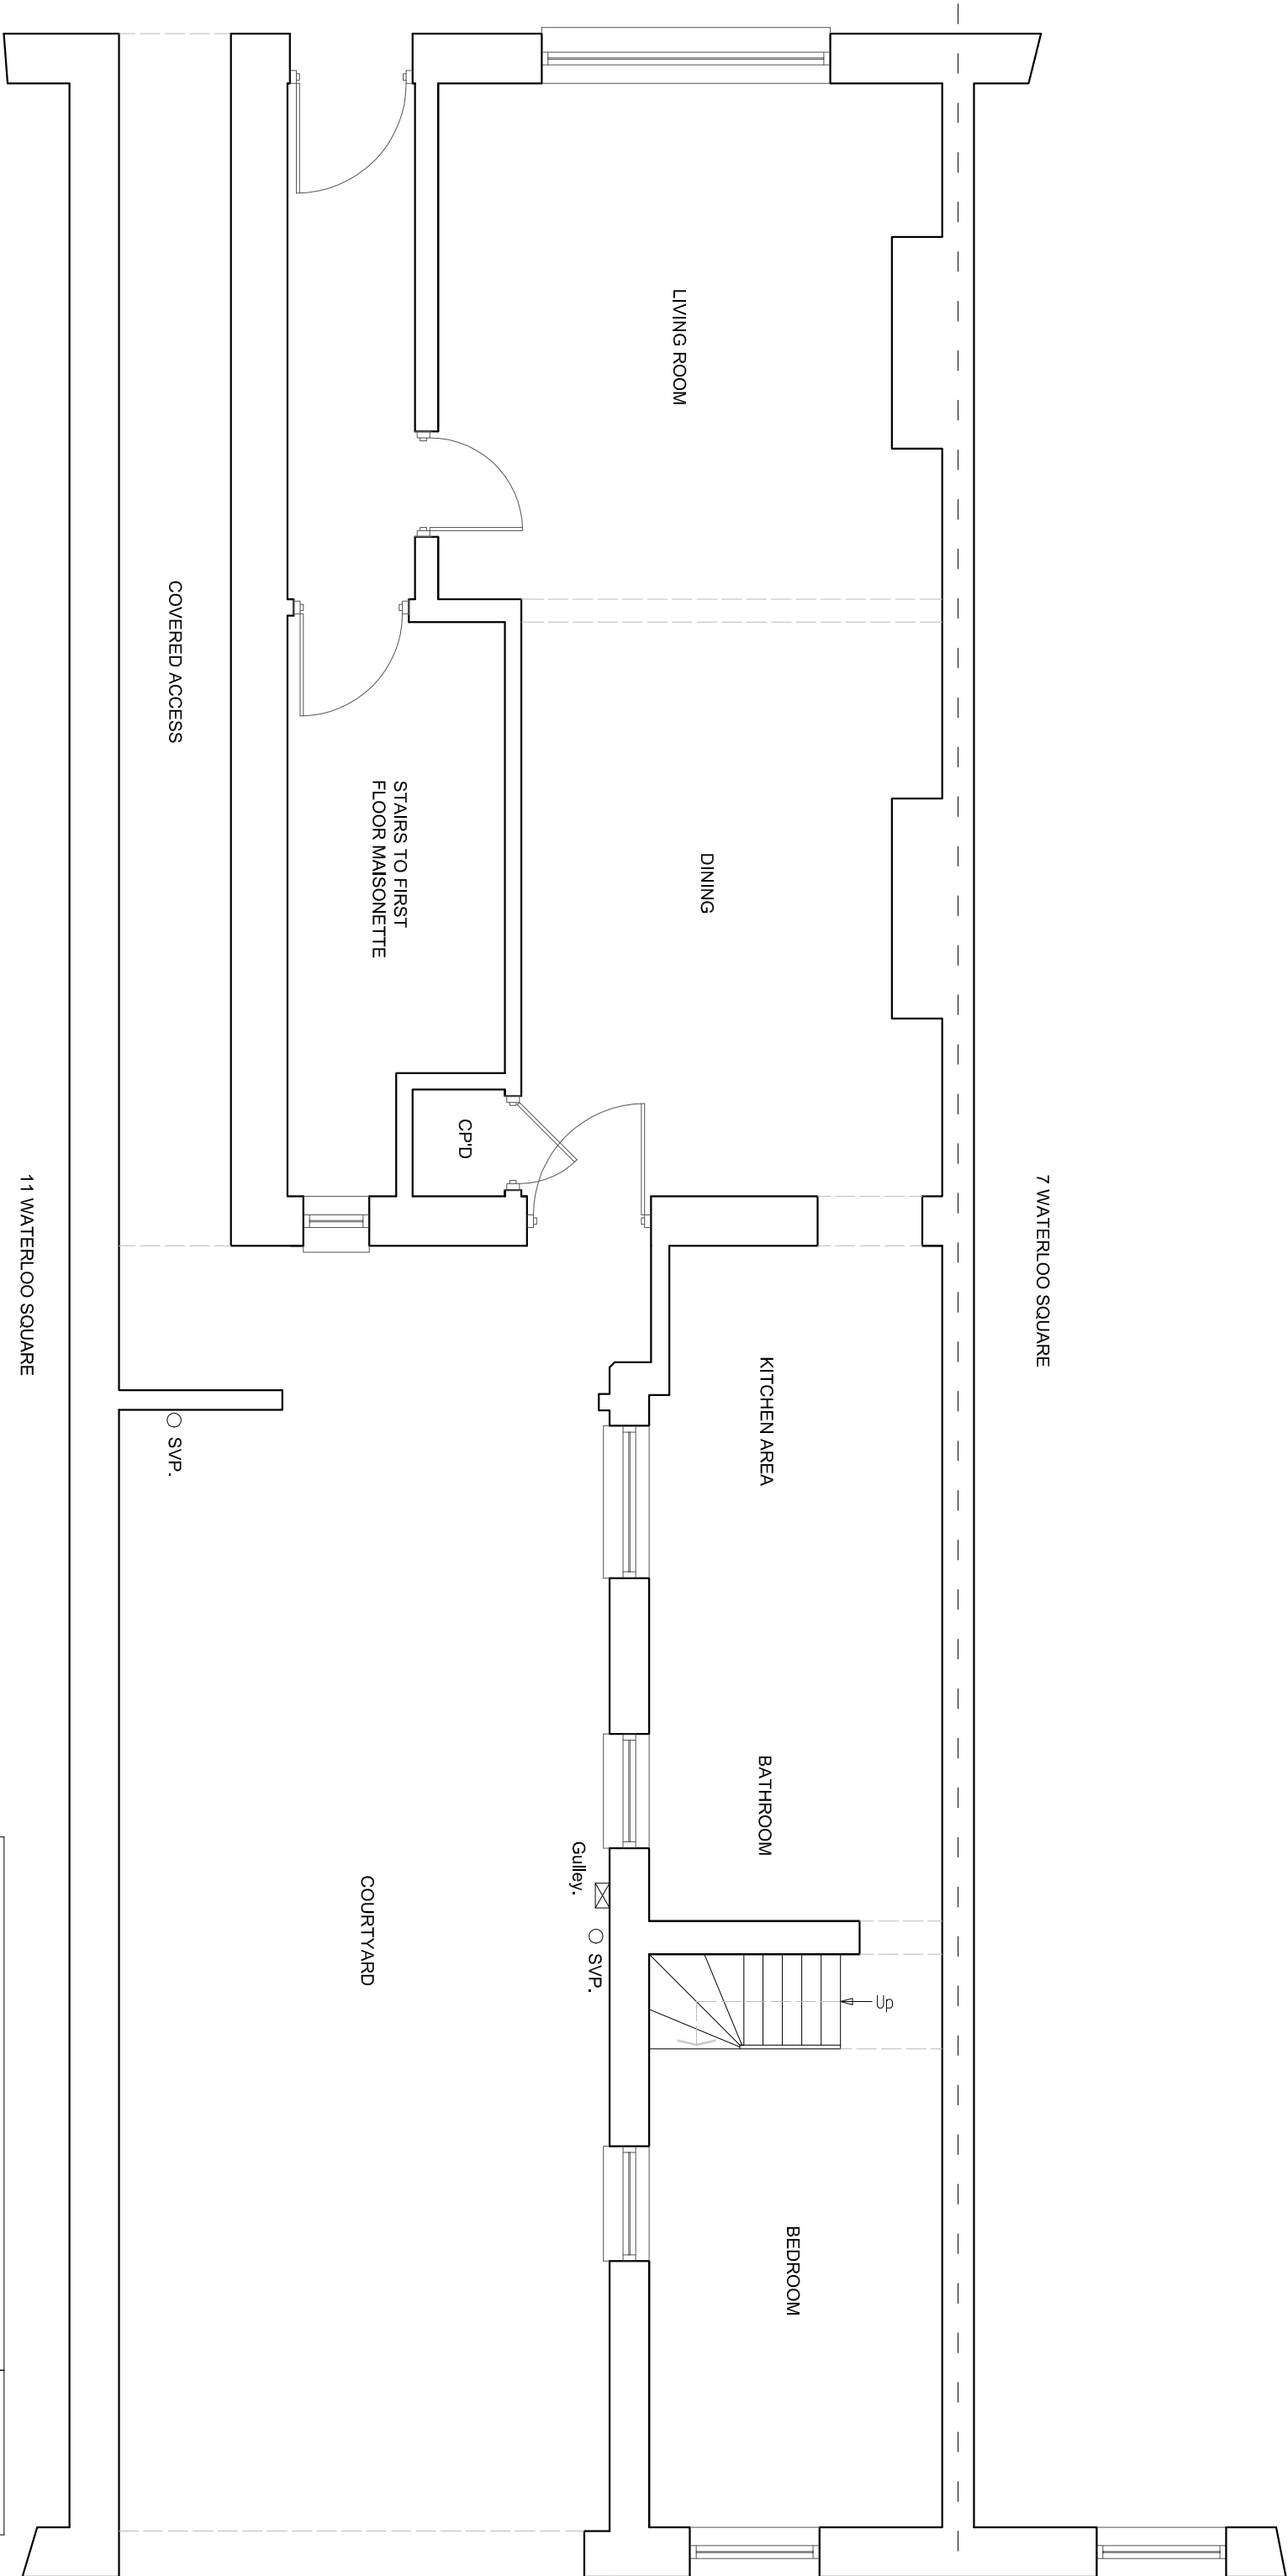

EXISTING GROUND FLOOR PLAN

SUSSEX BUILDING CONSULTANCY LIMITED 9A WATERLOO SQUARE, BOGNOR REGIS, WEST SUSSEX. SCALE - 1/50 REV - DATE - 13/06/2018	 partner LABC 3 NORTHCOTE ROAD BOGNOR REGIS PO21 5LZ TEL/FAX - (01243) 861379
---	---