


NOTES


ROOF - Natural slate tiles to pitched roof and felted flat roofing to garage.

WALLS - Painted external render.


WINDOWS/DOORS - Mixture of wooden and white framed PVC single and double glazed units.

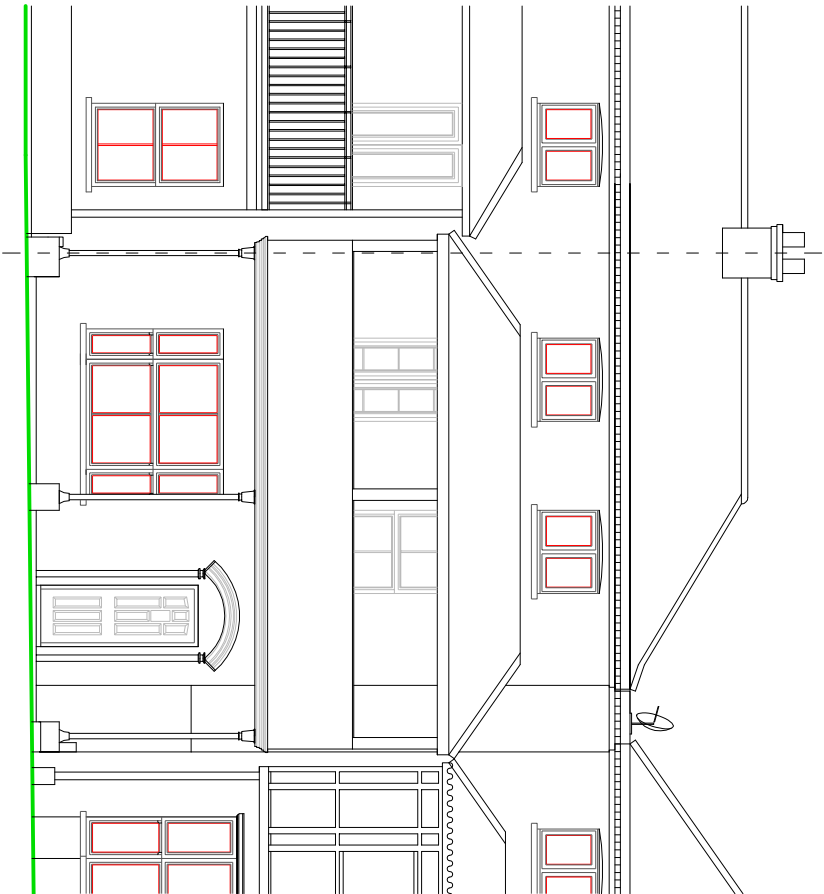

FRONT ELEVATION

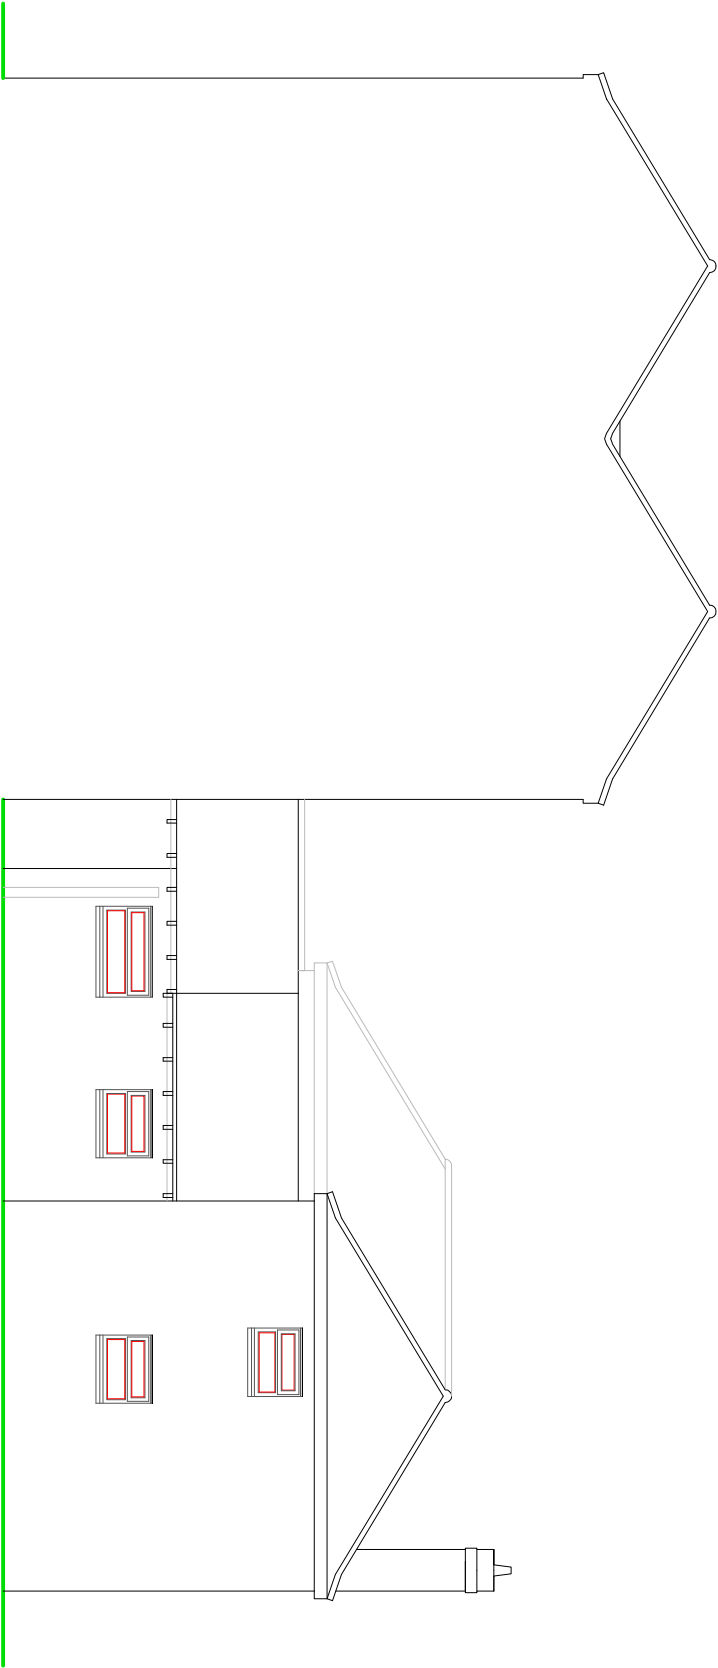

SIDE ELEVATION

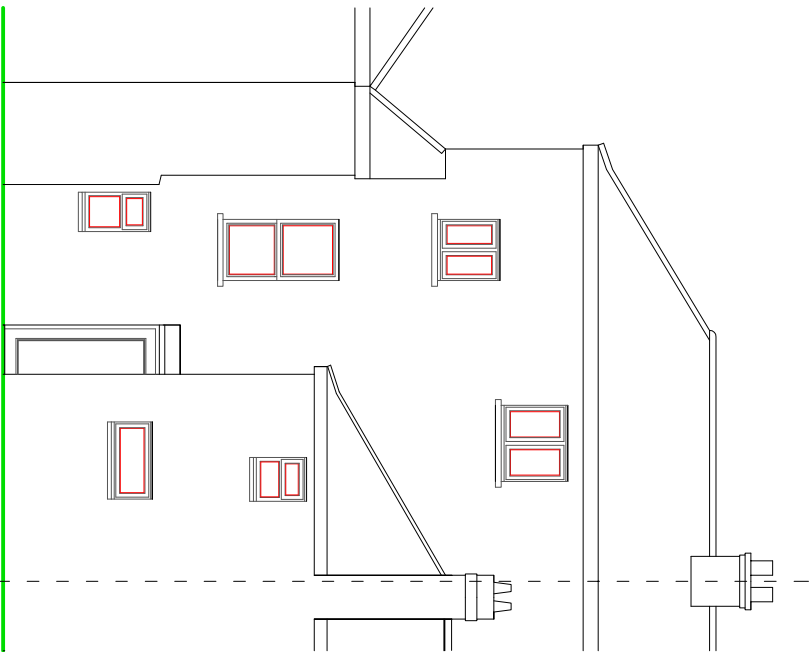

REAR ELEVATION



EXISTING ELEVATIONS

SUSSEX BUILDING CONSULTANCY LIMITED

9 WATERLOO SQUARE,
BOGNOR REGIS, WEST SUSSEX.

SCALE - 1/100 REV - DATE - 14/06/2018

LABC
partner

3 NORTHGATE ROAD
BOGNOR REGIS
PO21 3LZ
TEL - (01243) 861379