


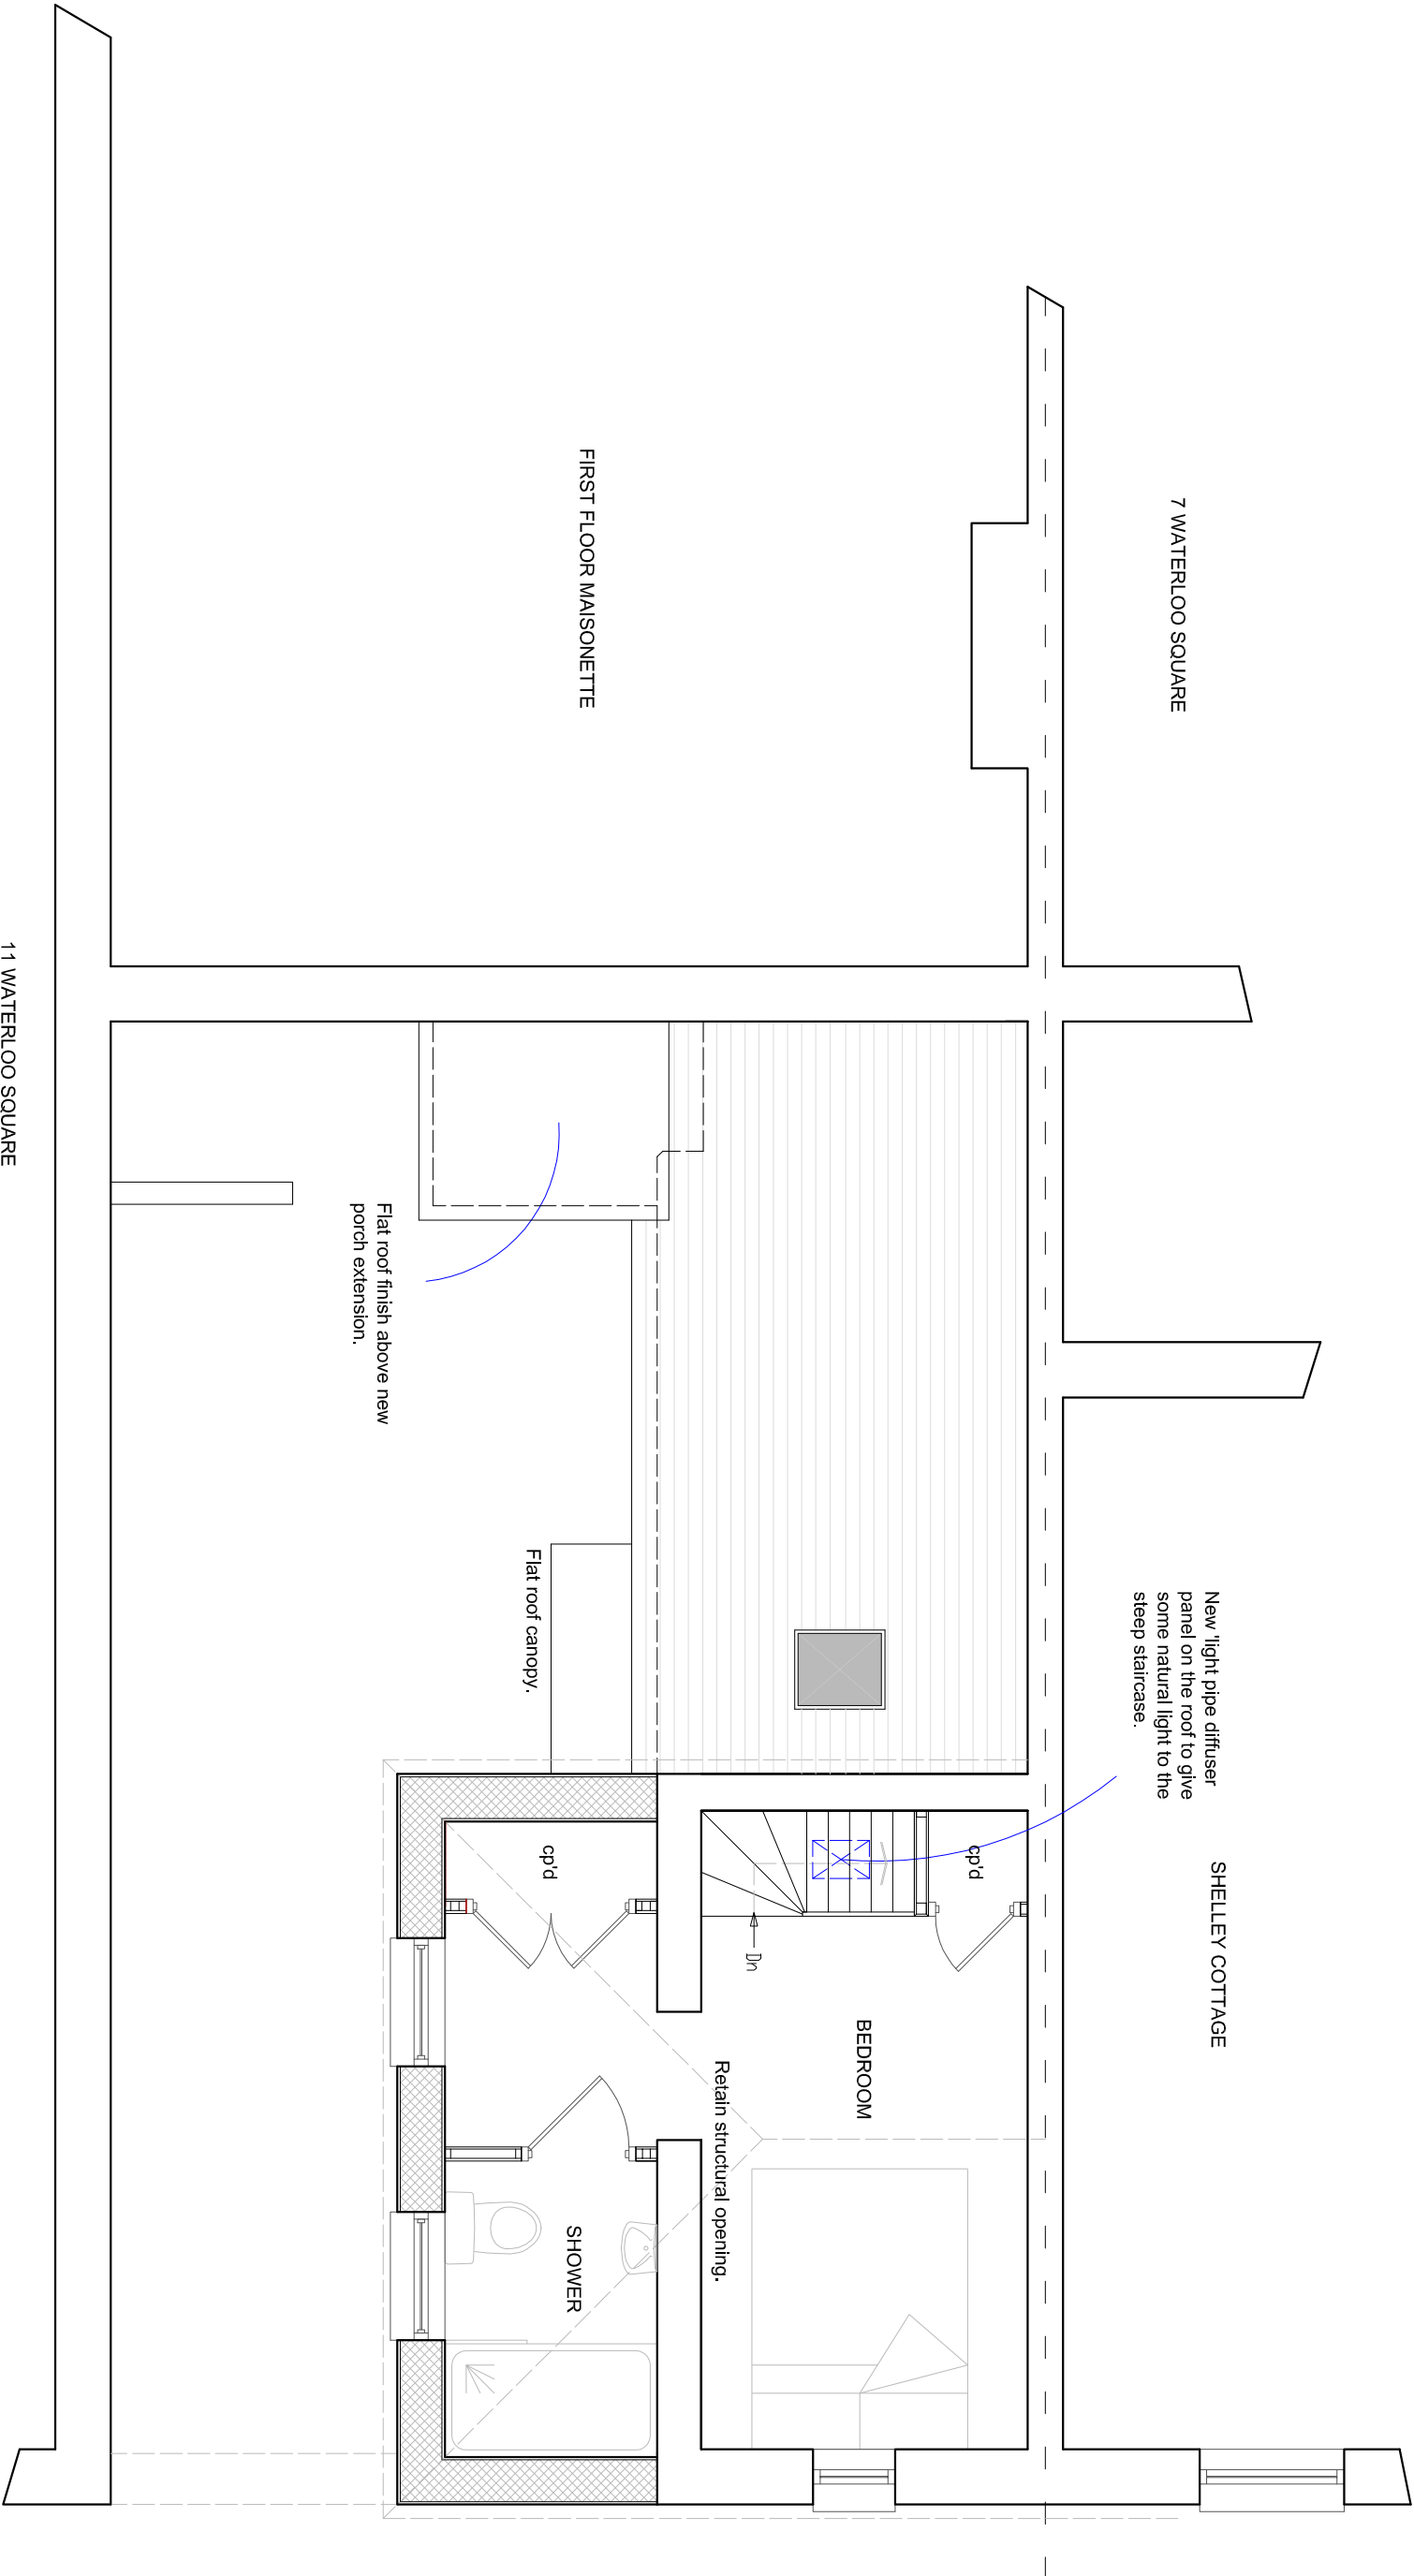

SCALE

0 1 2 3 4 5

METRES

PROPOSED FIRST FLOOR PLAN

SUSSEX BUILDING CONSULTANCY LIMITED	 partner LABC
9A WATERLOO SQUARE, BOGNOR REGIS, WEST SUSSEX.	
SCALE - 1/50 REV - E DATE - 18/12/2018	
3 NORTHCOTE ROAD BOGNOR REGIS PO21 9LZ TEL/FAX - (01243) 861379	