


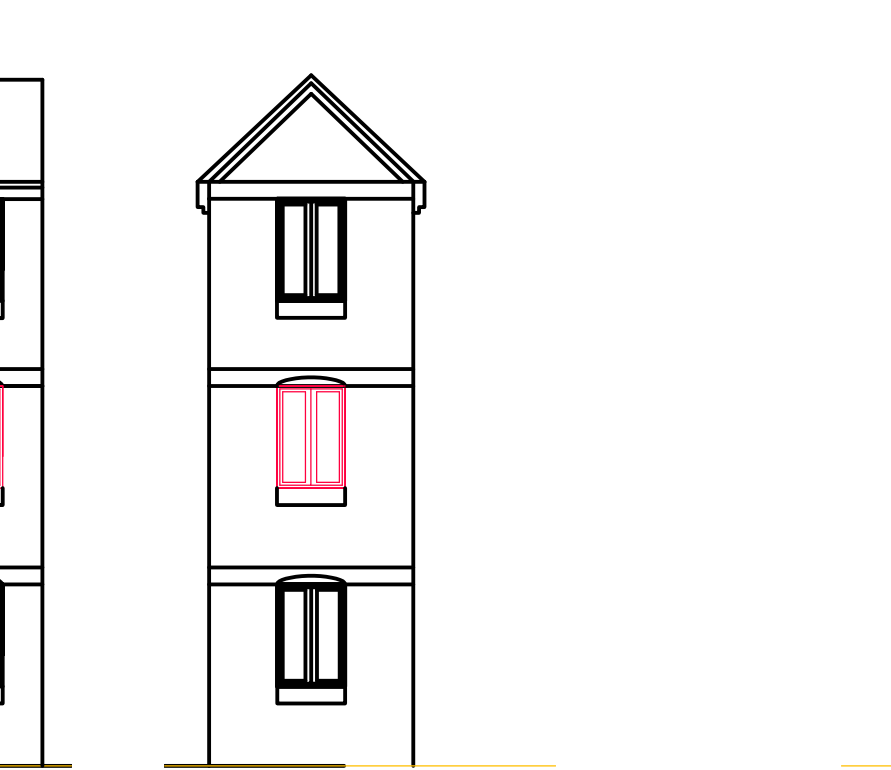


Block A Proposed Elevation 1
Scale 1:100 @ A0



Block A Proposed Elevation 2
Scale 1:100 @ A0




Block A Proposed Elevation 3
Scale 1:100 @ A0

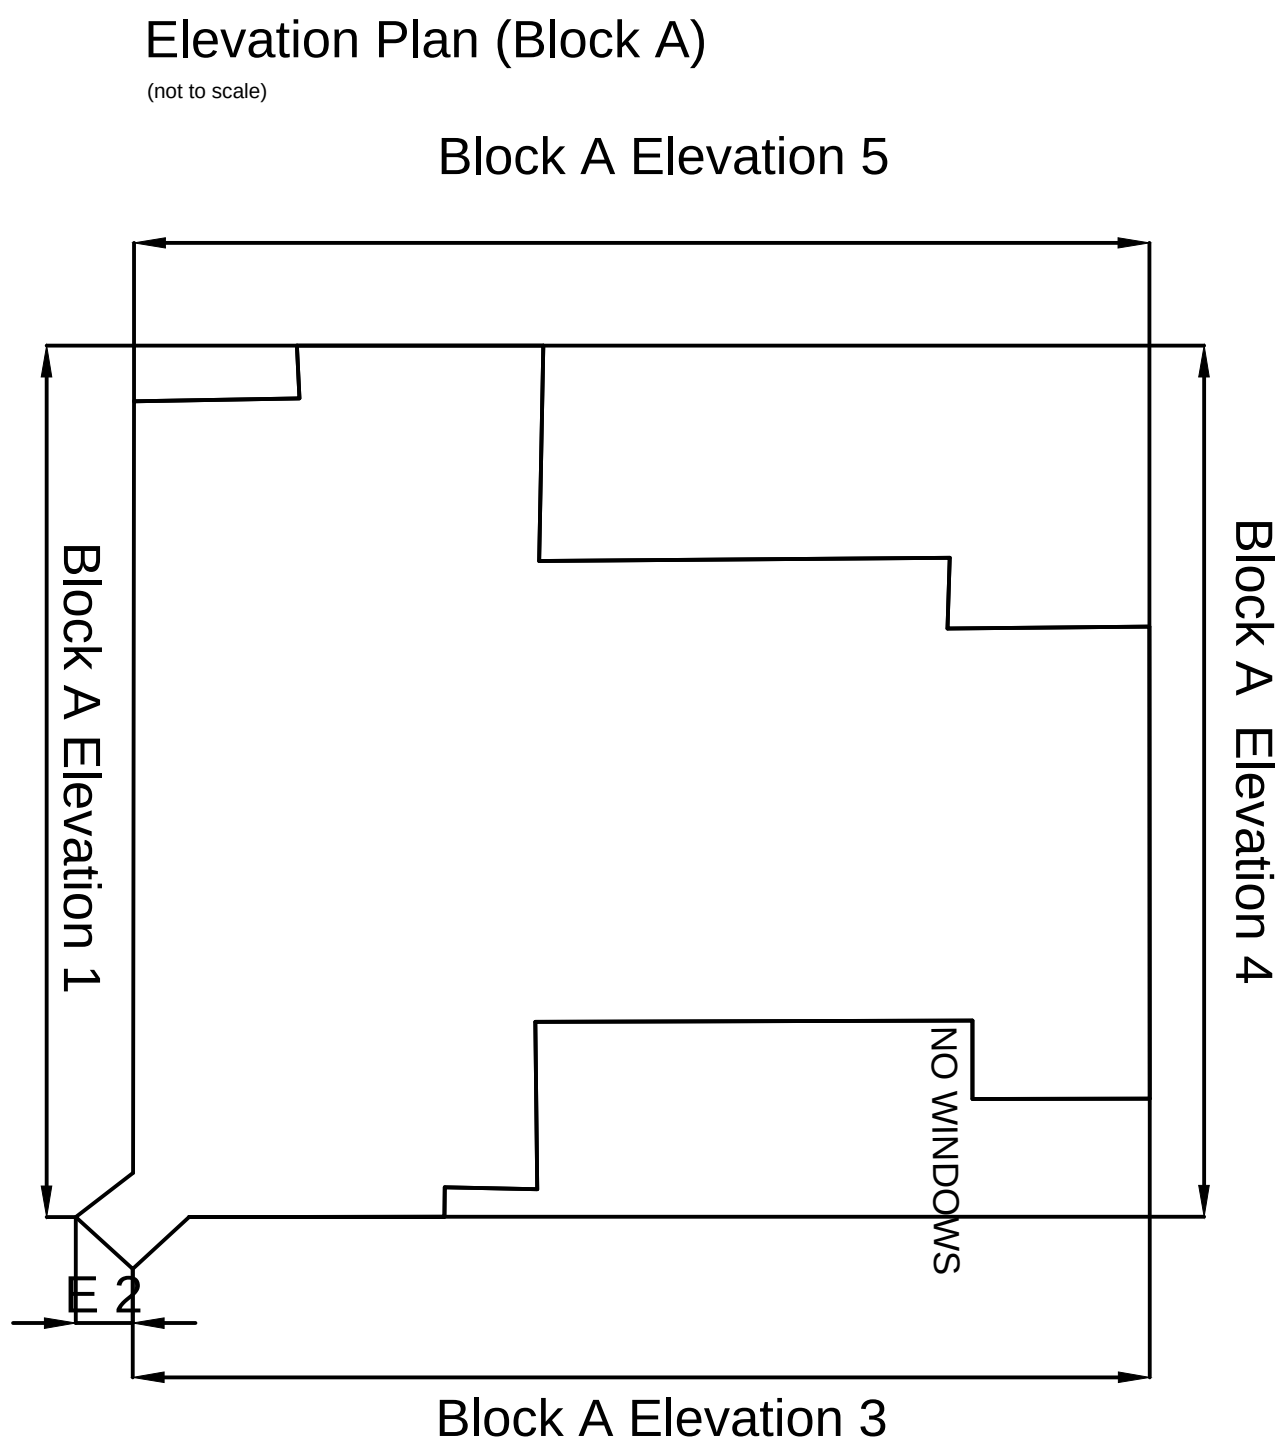


Block A Proposed Elevation 4
Scale 1:100 @ A0





Block A Proposed Elevation 5
Scale 1:100 @ A0

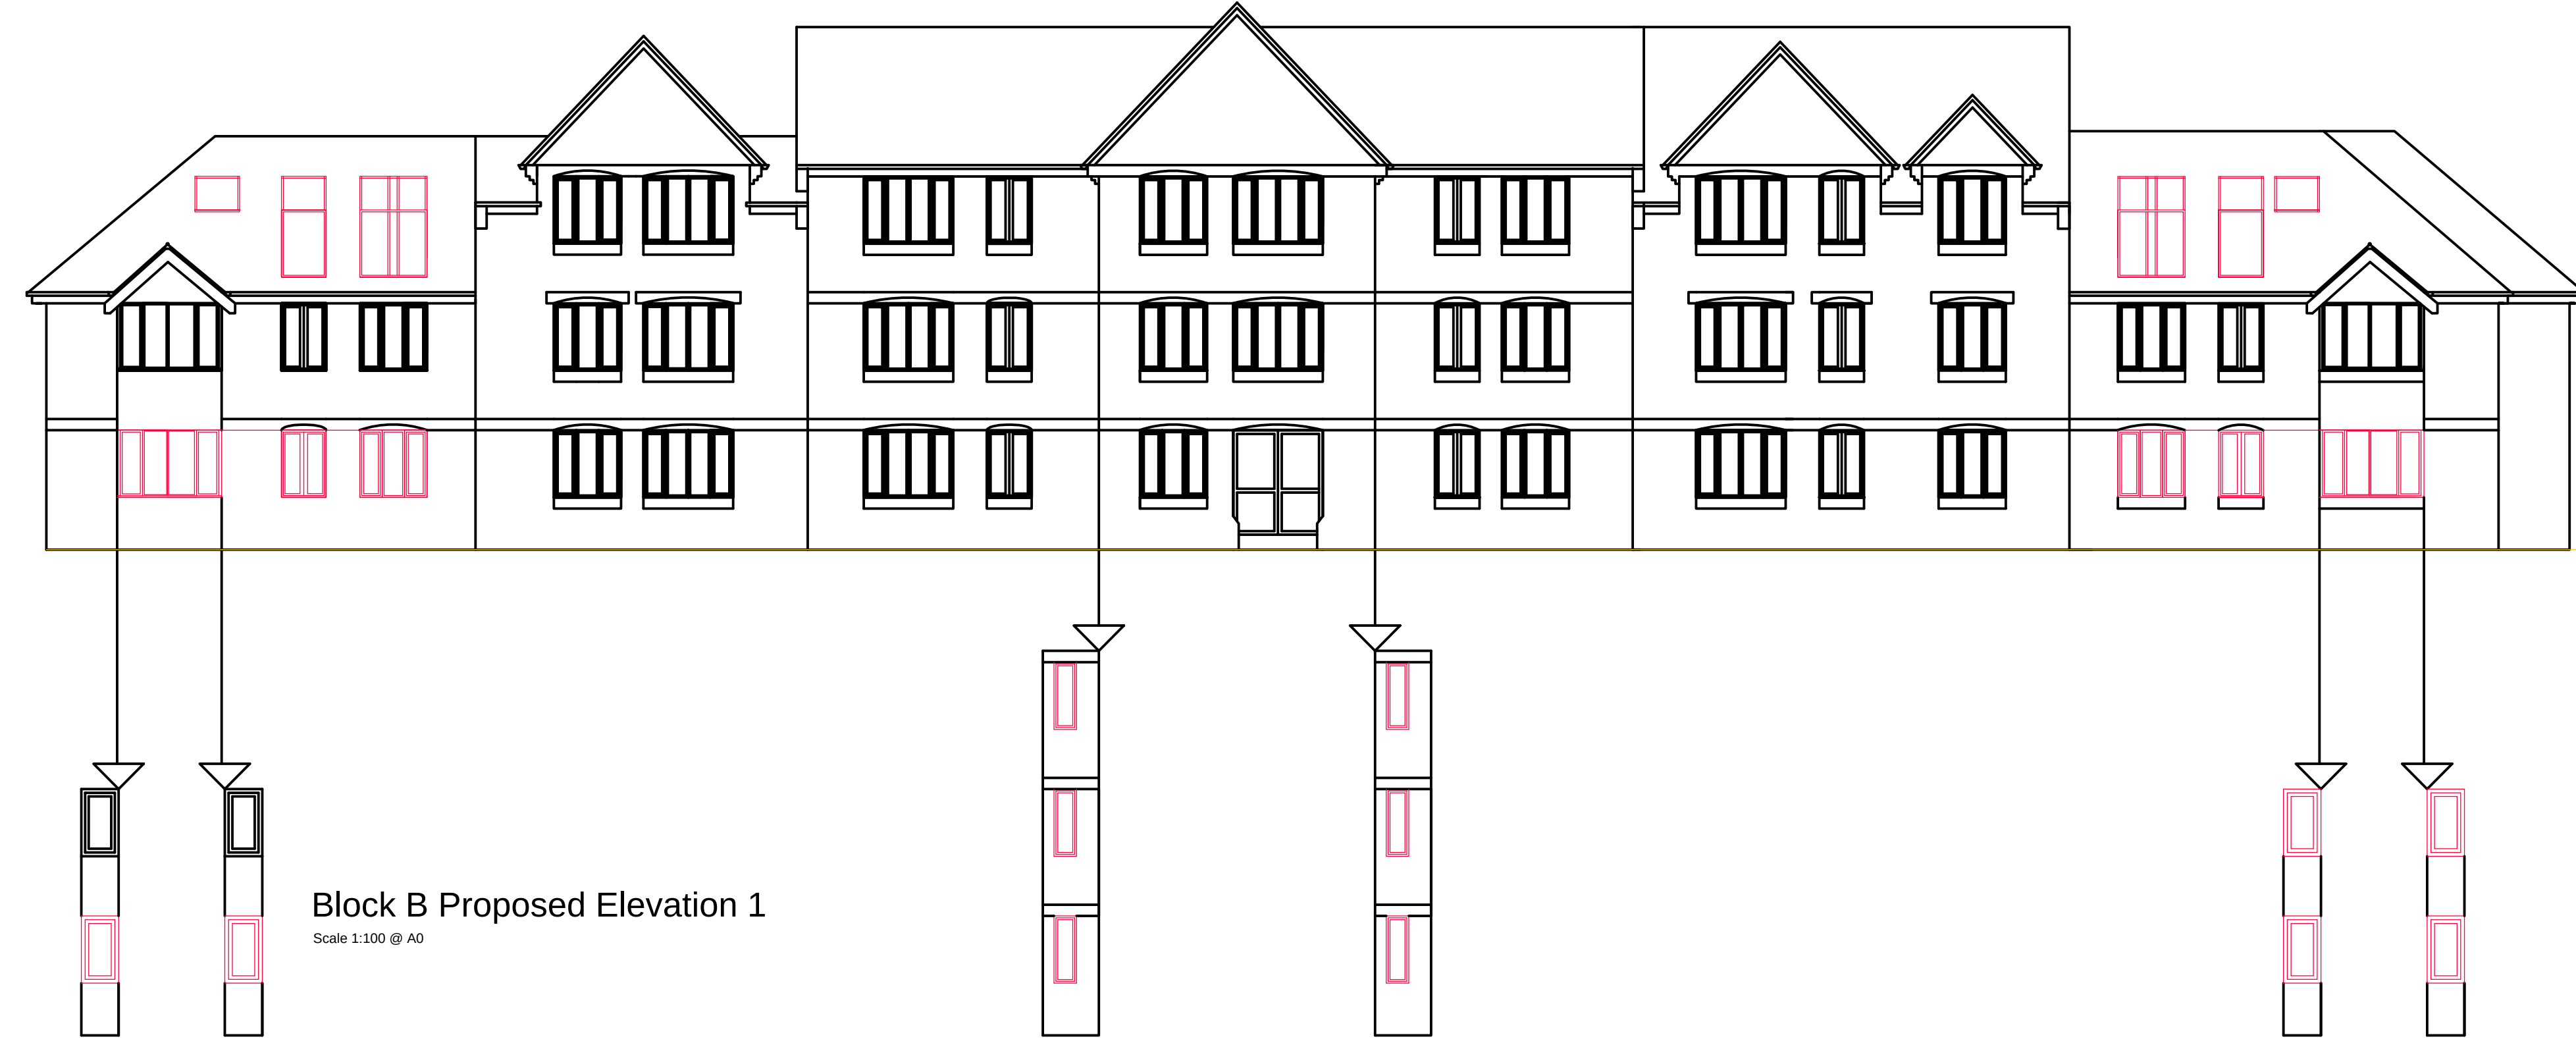


Block B Proposed Elevation 1
Scale 1:100 @ A0

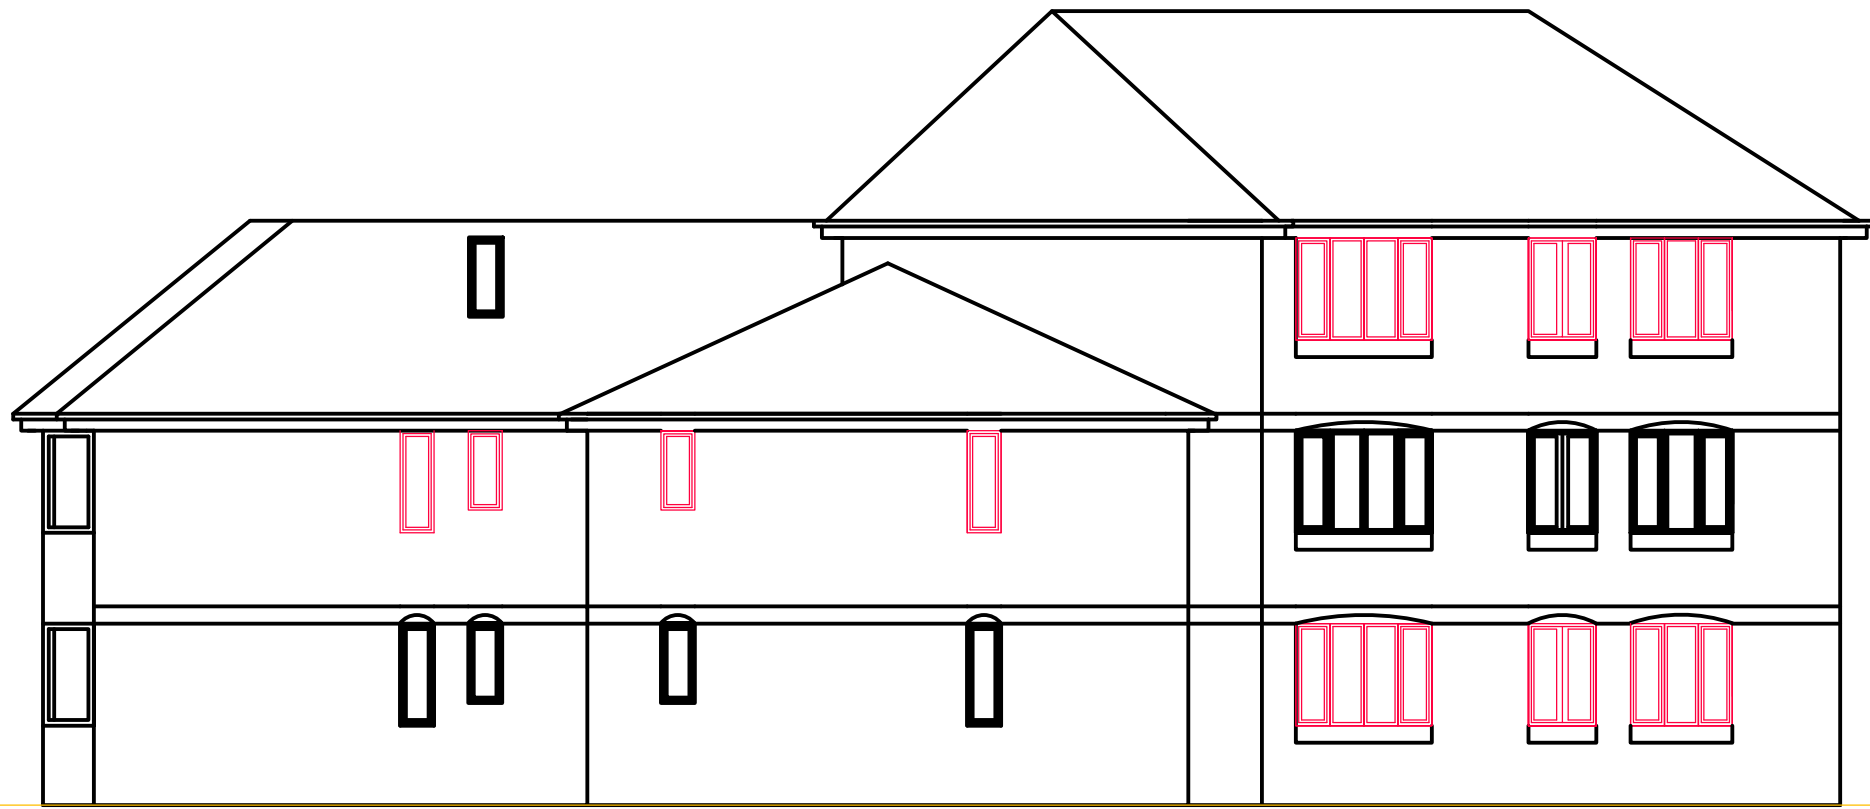

Block B Proposed Elevation 2
Scale 1:100 @ A0

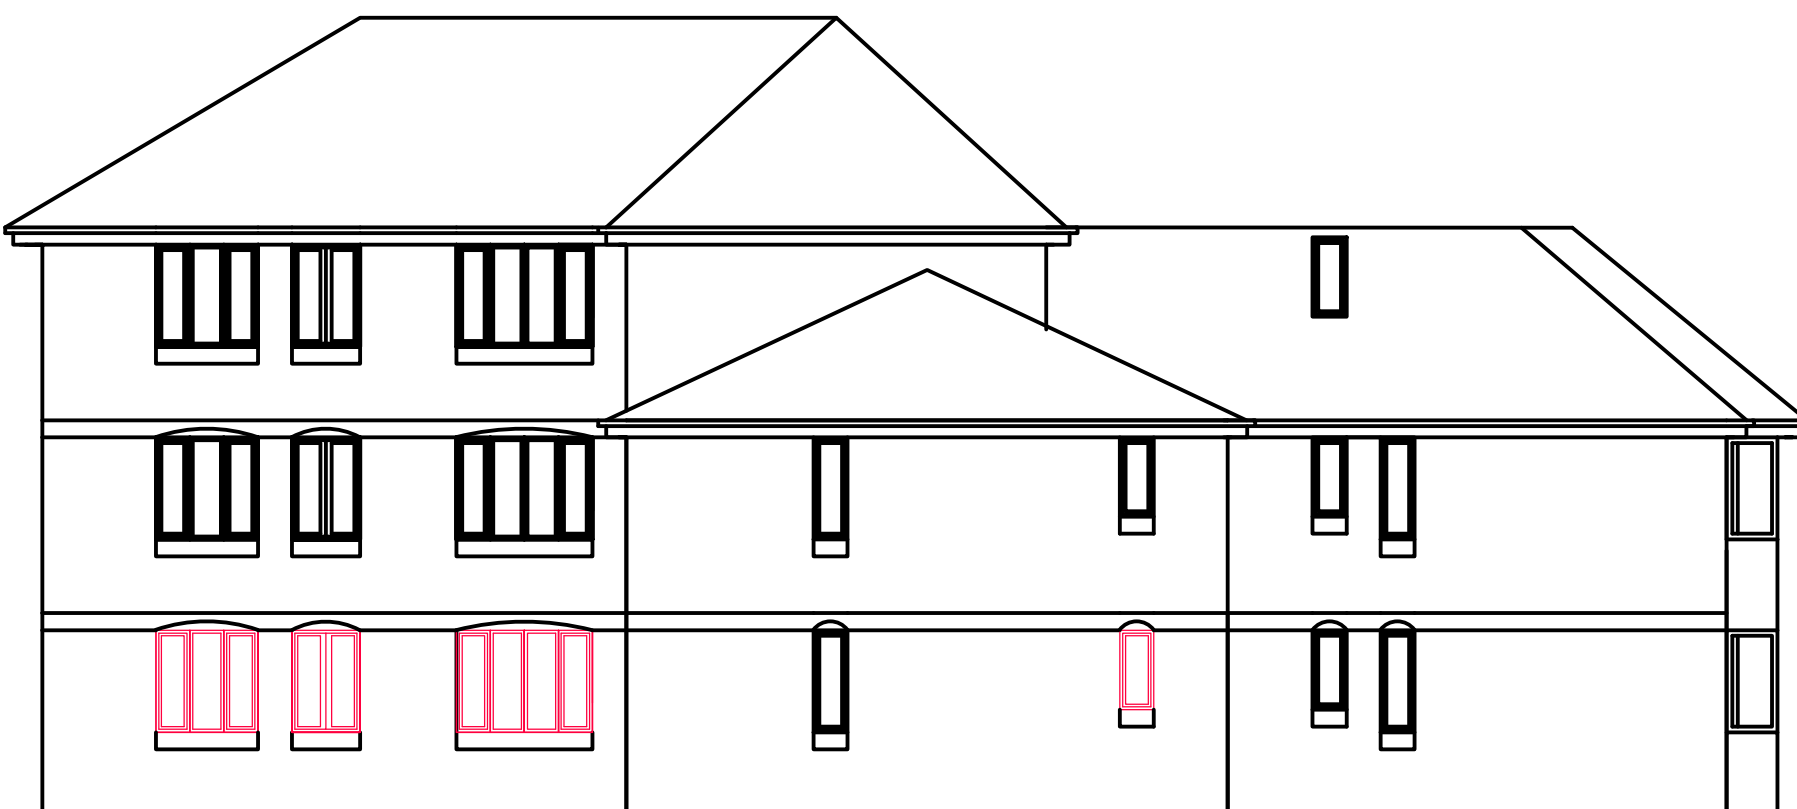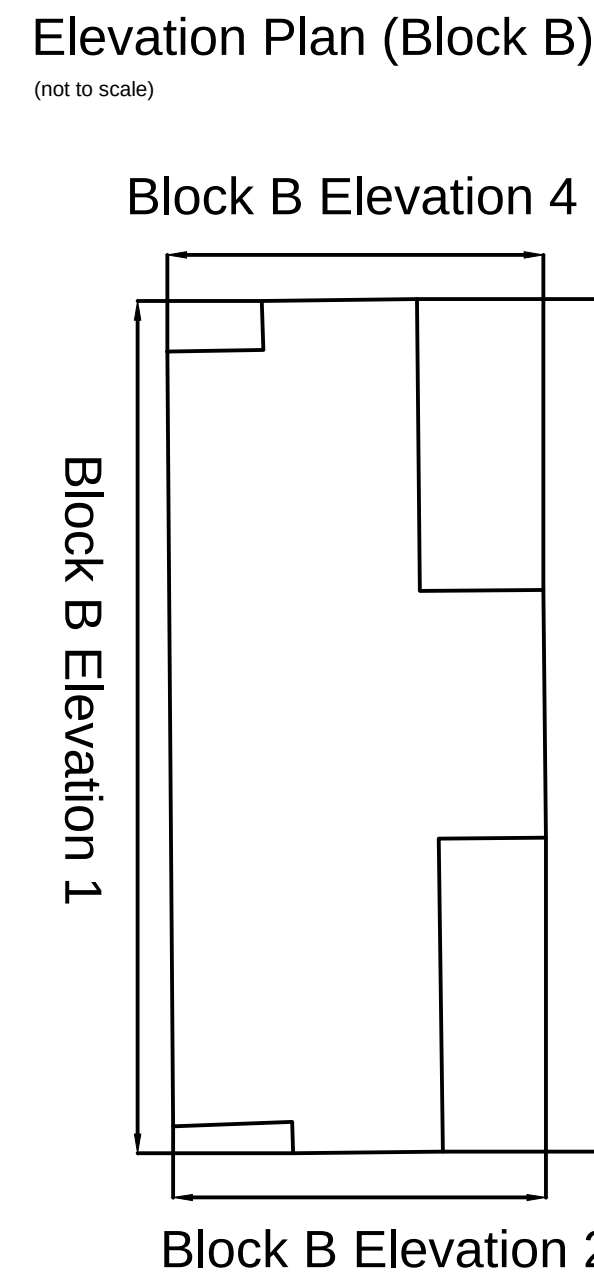

Block B - Proposed Elevation 4
Scale 1:100 @ A0

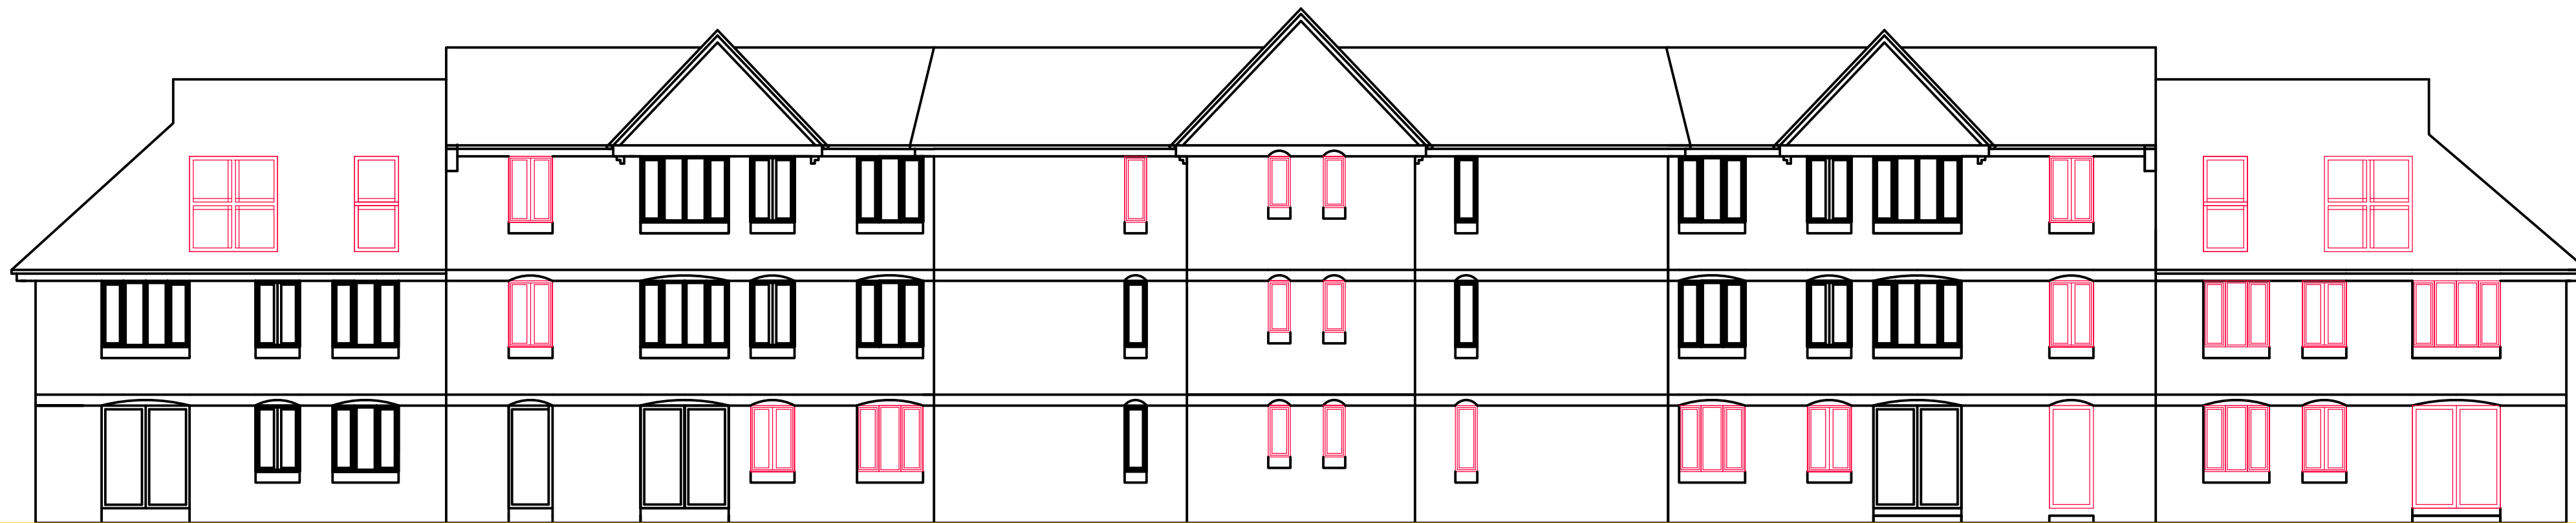

Block B Proposed Elevation 3
Scale 1:100 @ A0


Notes

THIS DRAWING READ IN CONJUNCTION WITH :

* All windows and doors highlighted in red in the PROPOSED drawings are to be replaced

Rev	Description	Date	Dr by	App by
1				

Prepared by: A.M. Date created: 10/11/2017 Approved by: T.E.

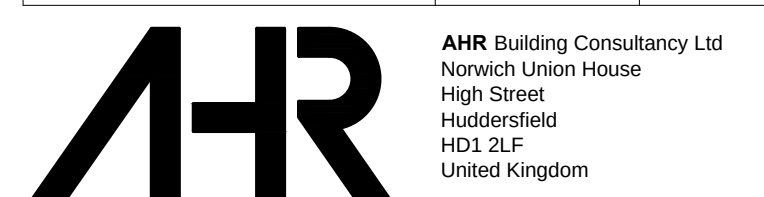

AHR Building Consultancy Ltd
Norwich Union House
High Street
Buckingham
MK1 3LF
United Kingdom

T +44(0)1464 537411
F +44(0)1464 530332
E: hudson@ahr-global.com
www.ahr-global.com

client	FirstPort Retirement Property Services			
project	Sovereign Court, Bognor Regis			
drawing	Block A & B Elevations Proposed			
project number	2017_00025_080	scale	1:100	@A0
drawing number	PL002	rev	-	issue status Planning

This drawing is to be read in conjunction with all related drawings. All dimensions must be checked and verified on site before commencing any work or producing final drawings. The copyright should be notified immediately of any discrepancy. This drawing is copyright and remains the property of AHR.