


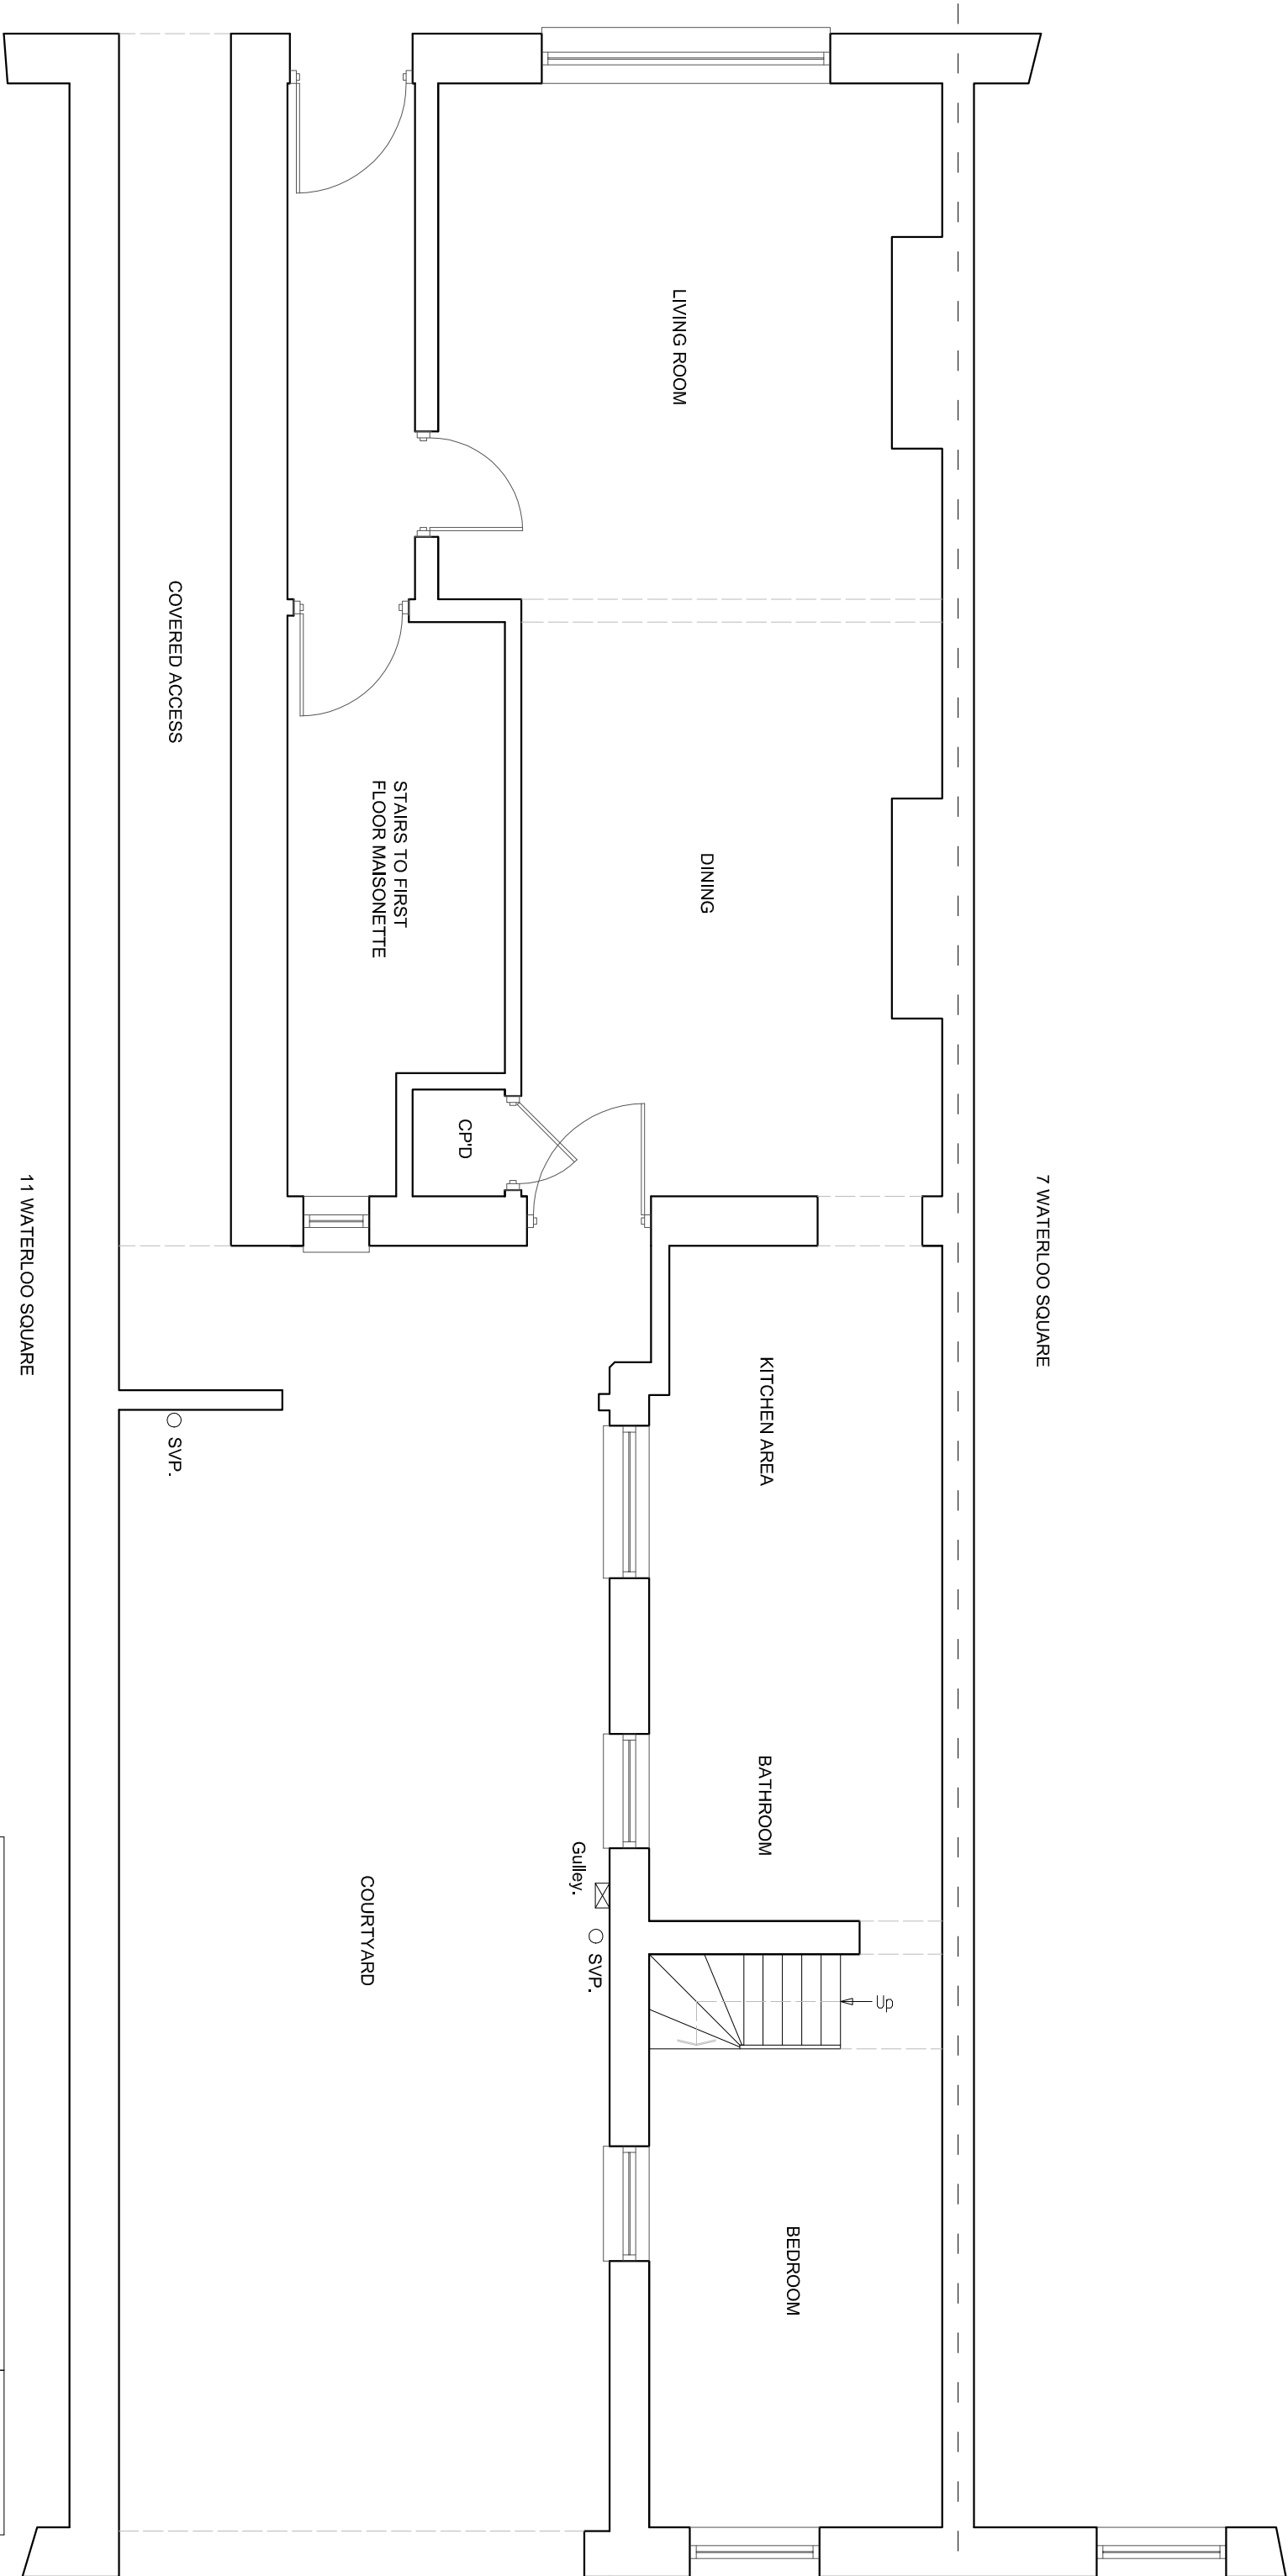

EXISTING GROUND FLOOR PLAN

SUSSEX BUILDING CONSULTANCY LIMITED	
9A WATERLOO SQUARE, BOGNOR REGIS, WEST SUSSEX.	
SCALE - 1/50 REV - DATE - 13/06/2018	
 LABC partner	3 NORTHCOTE ROAD BOGNOR REGIS PO21 5LZ TEL/FAX - (01243) 861379