


EXISTING FIRST FLOOR PLAN

SUSSEX BUILDING CONSULTANCY LIMITED

9A WATERLOO SQUARE,
BOGNOR REGIS, WEST SUSSEX.

SCALE - 1/50 REV - A DATE - 18/12/2018

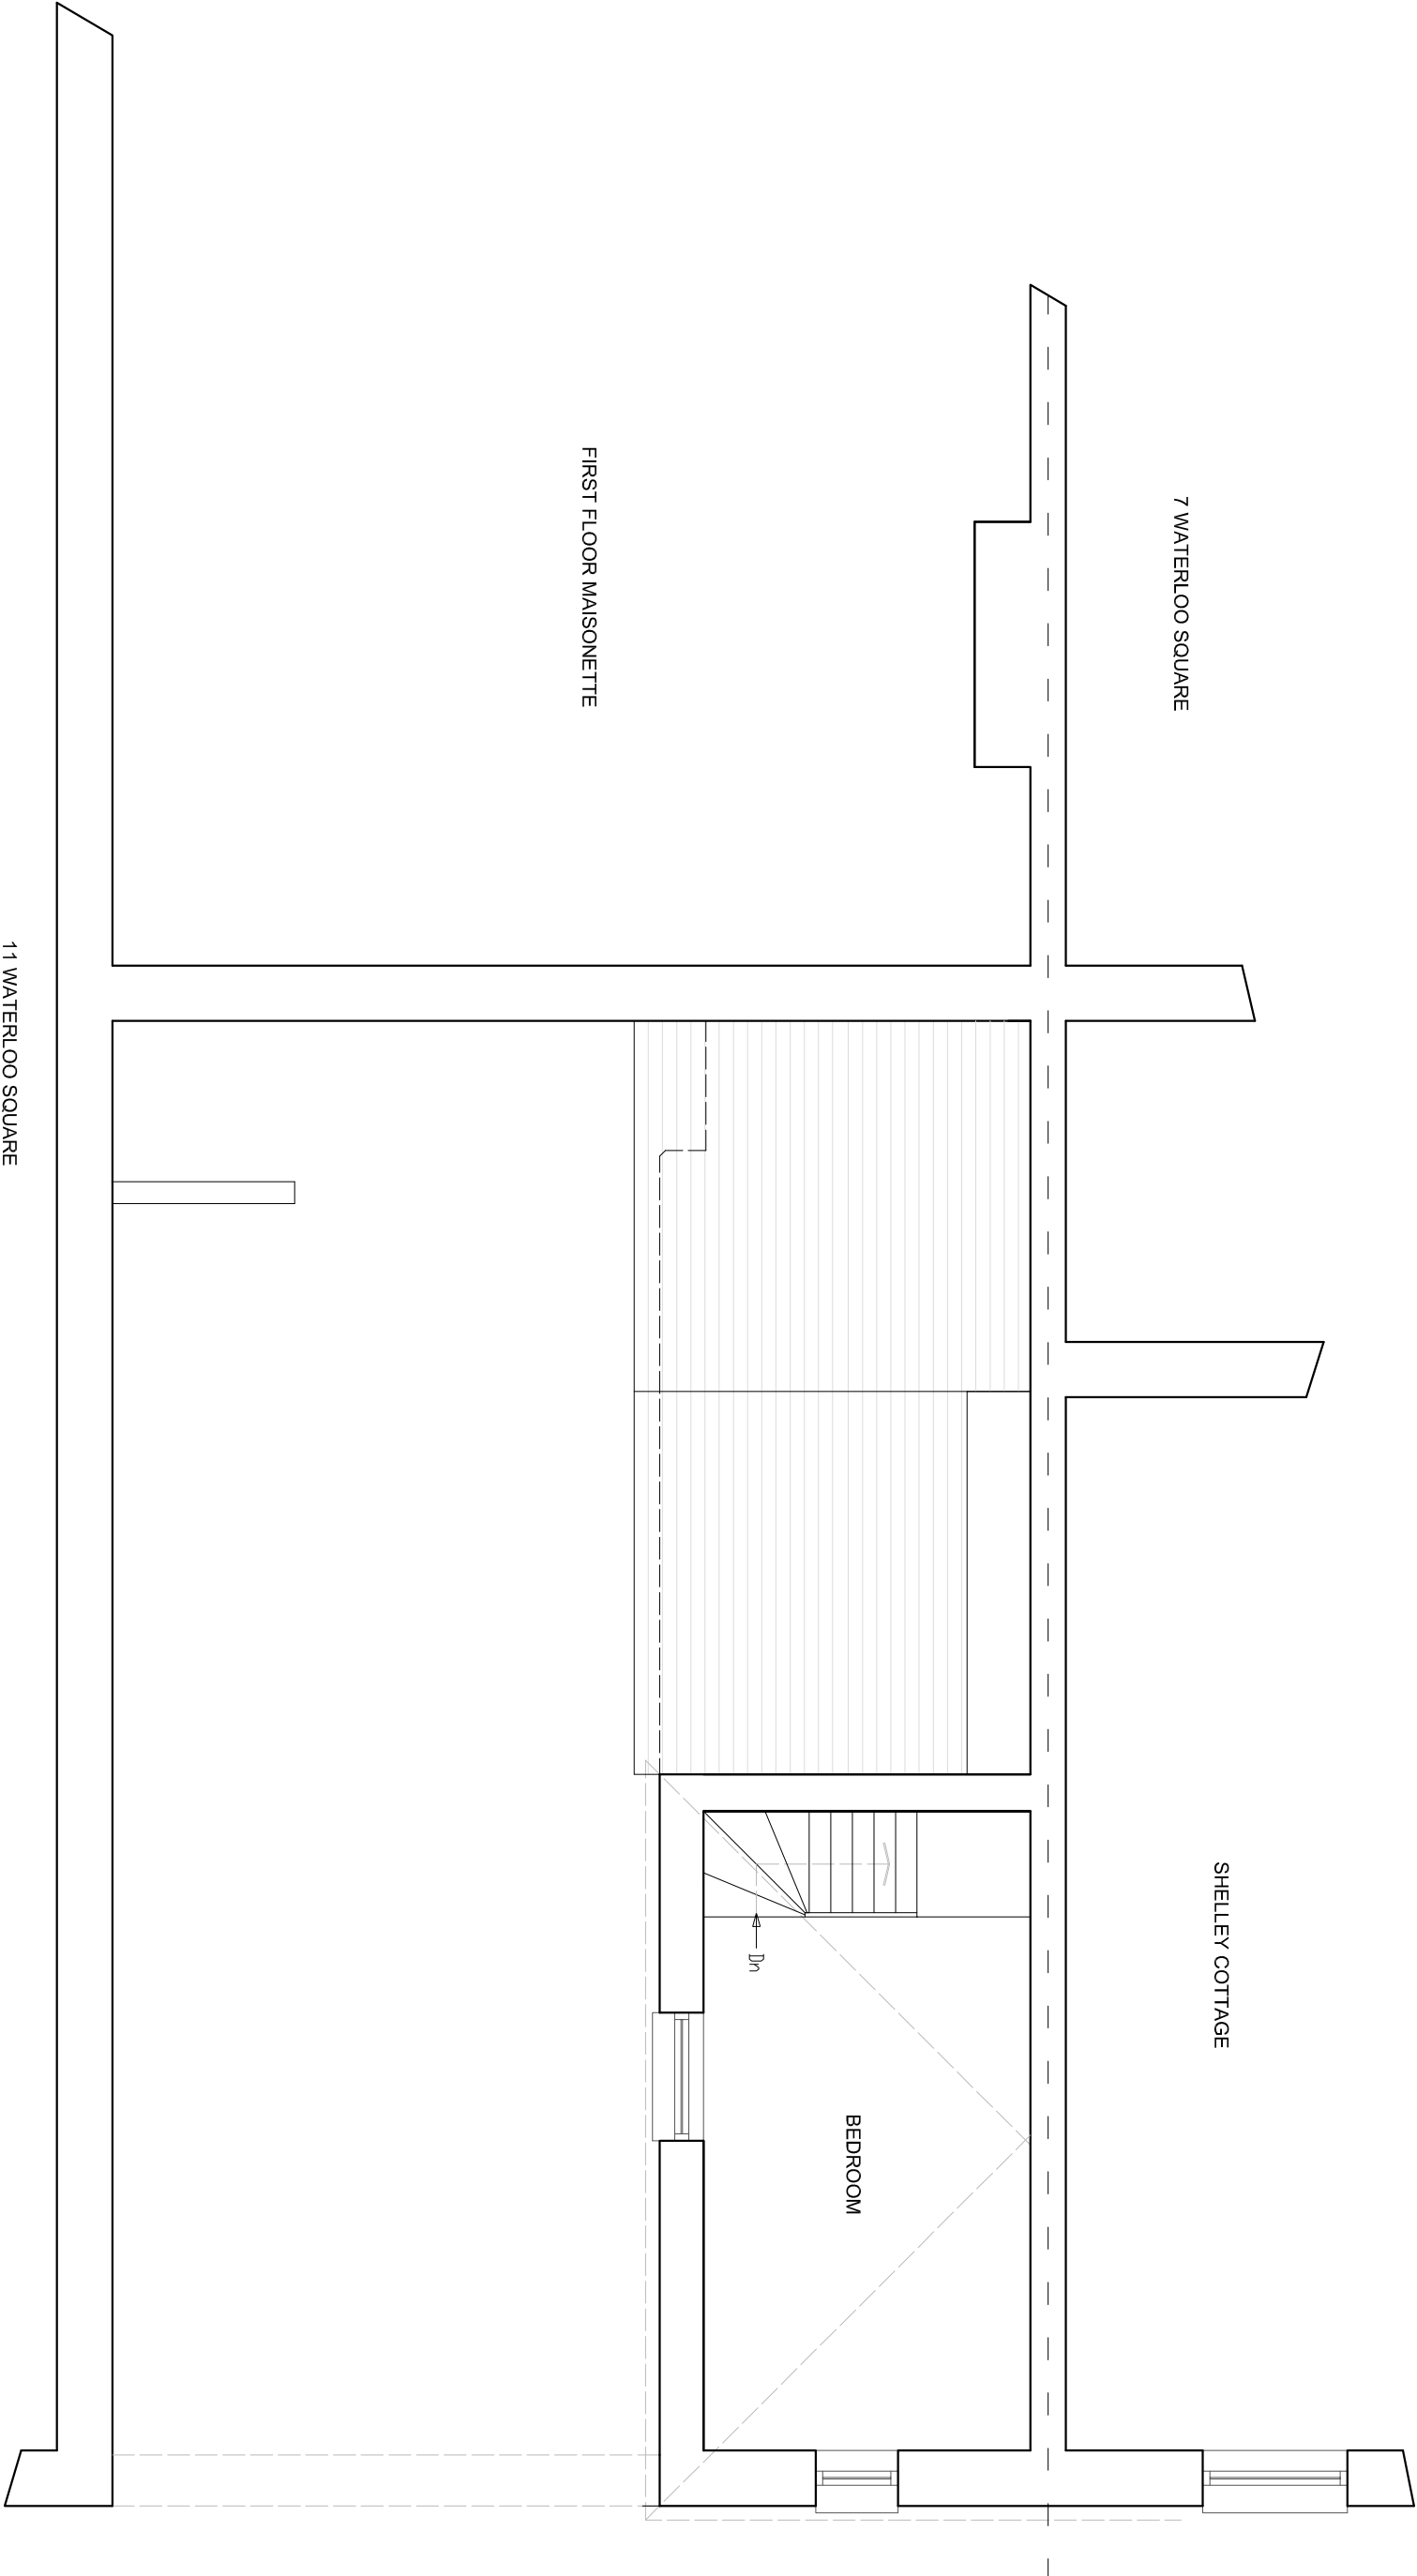

partner
LABC

3 NORTHGATE ROAD
BOGNOR REGIS
PO21 5LZ
TEL/FAX - (01243) 961379