



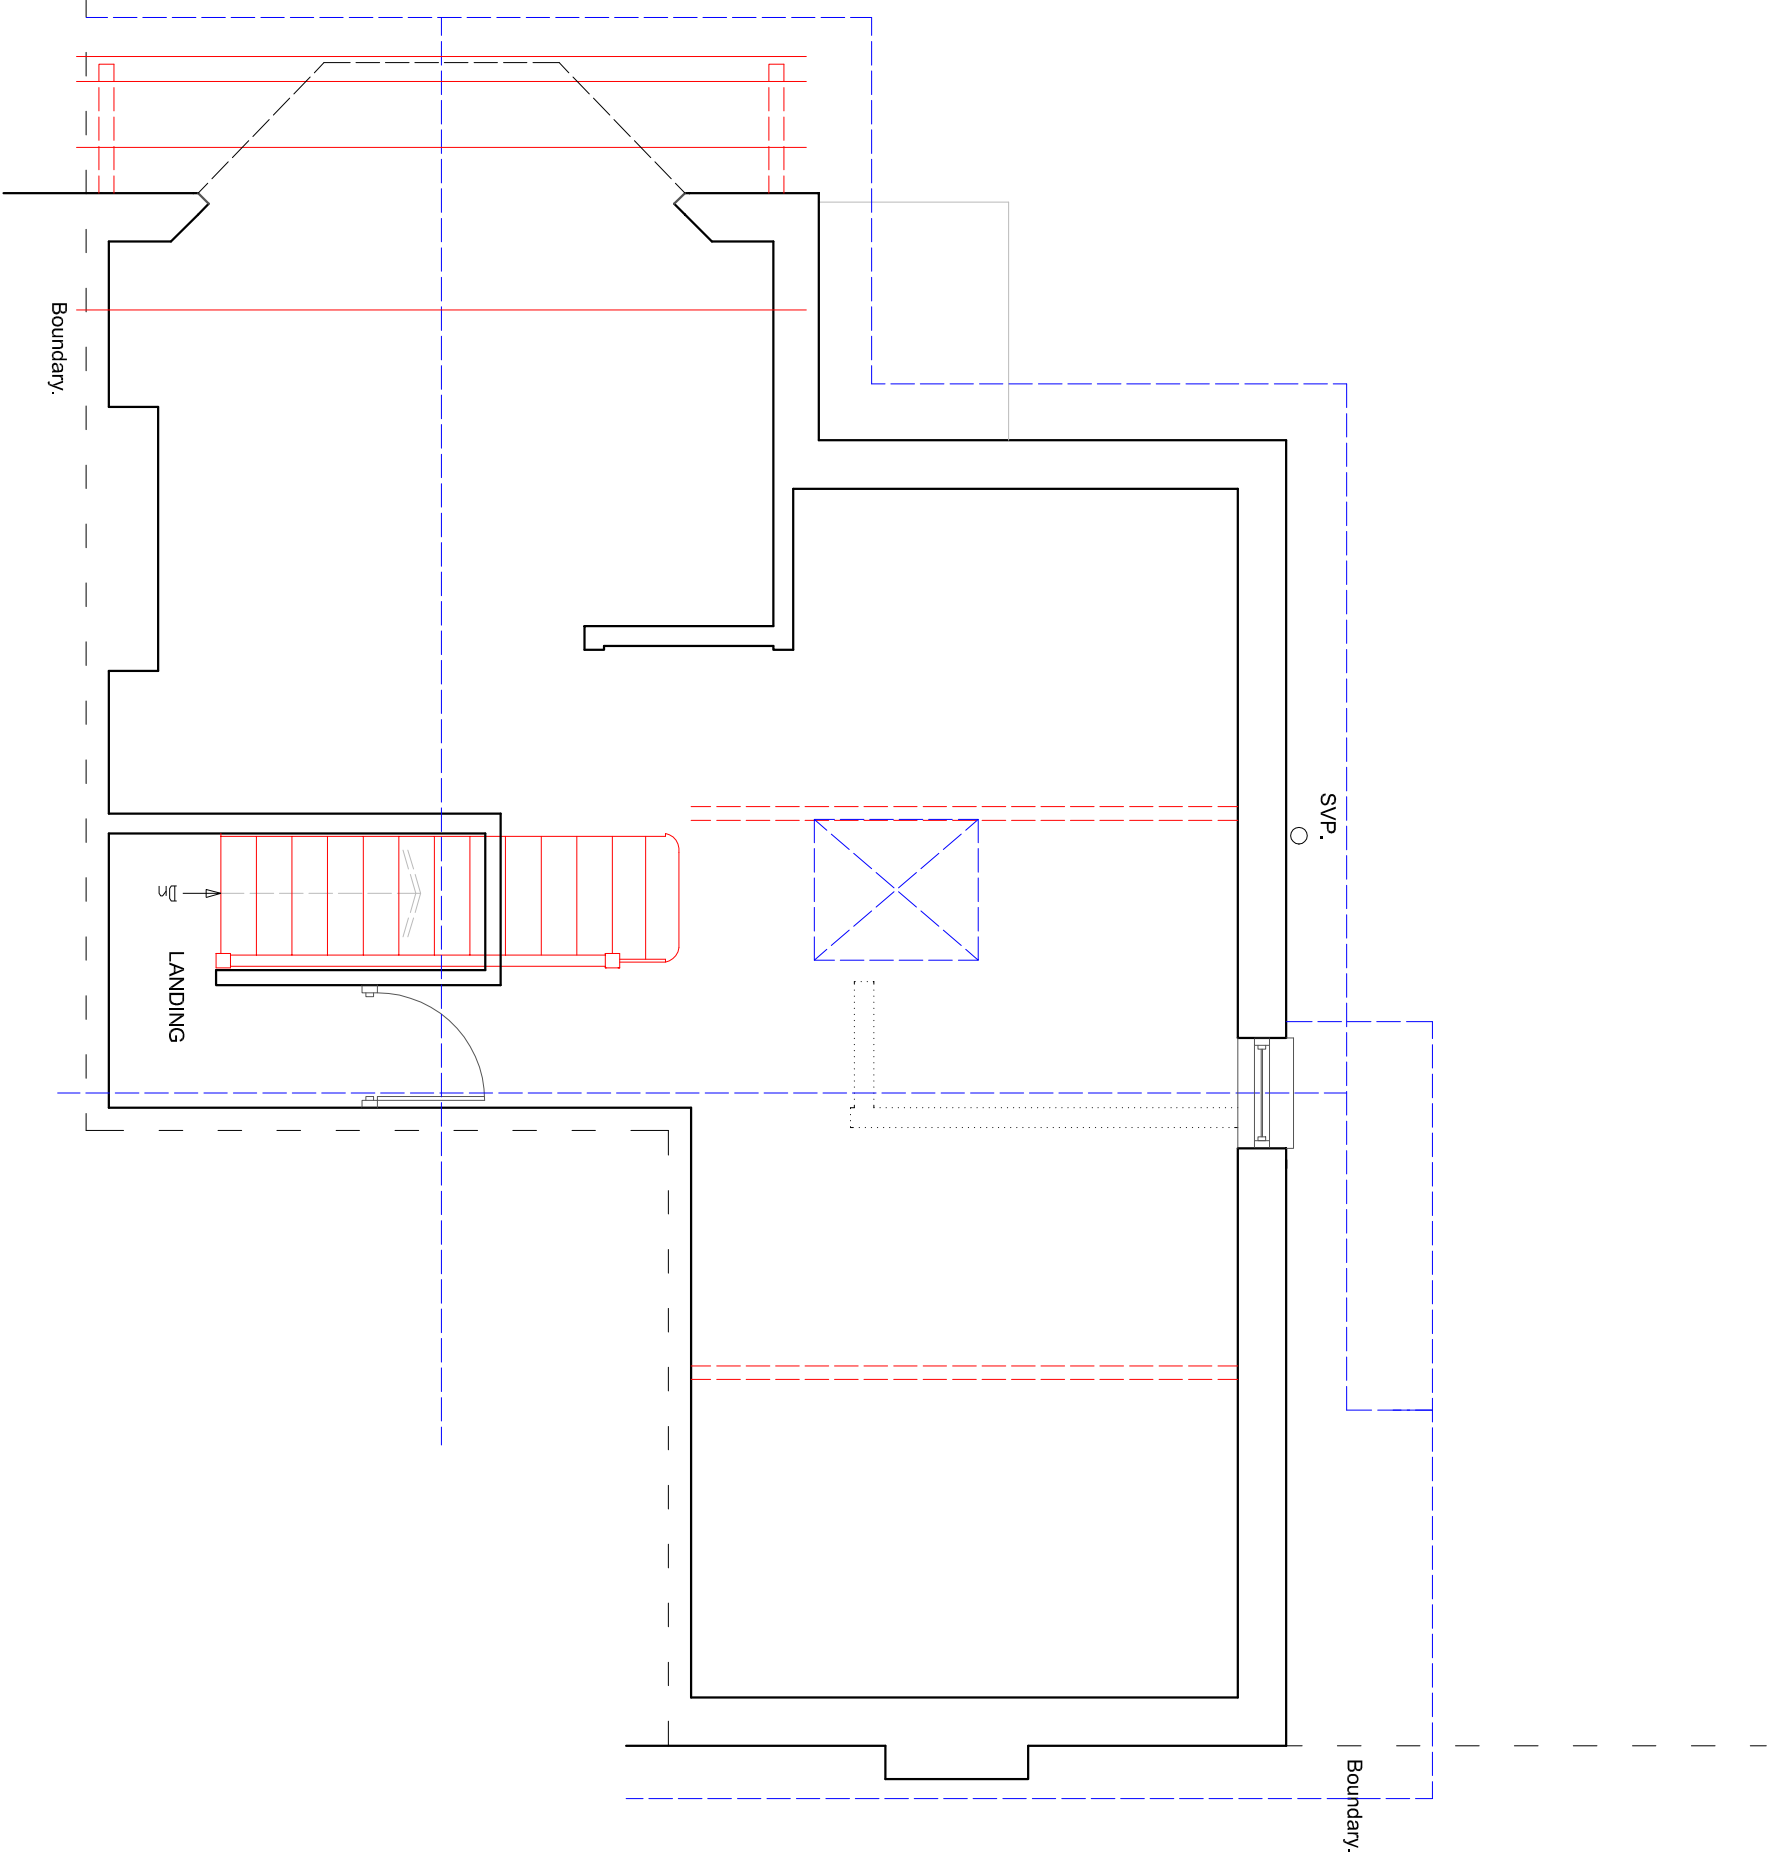

EXISTING SECOND FLOOR PLAN

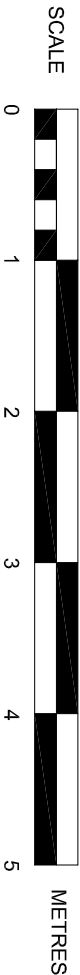

SUSSEX BUILDING CONSULTANCY LIMITED	
BREEZE, BELMONT STREET, BOGNOR REGIS, WEST SUSSEX.	
SCALE - 1/50 REV - DATE - 28/03/2019	
 partner LABC	3 NORTHCOTE ROAD BOGNOR REGIS PO21 5LZ TEL/FAX - (01243) 981379