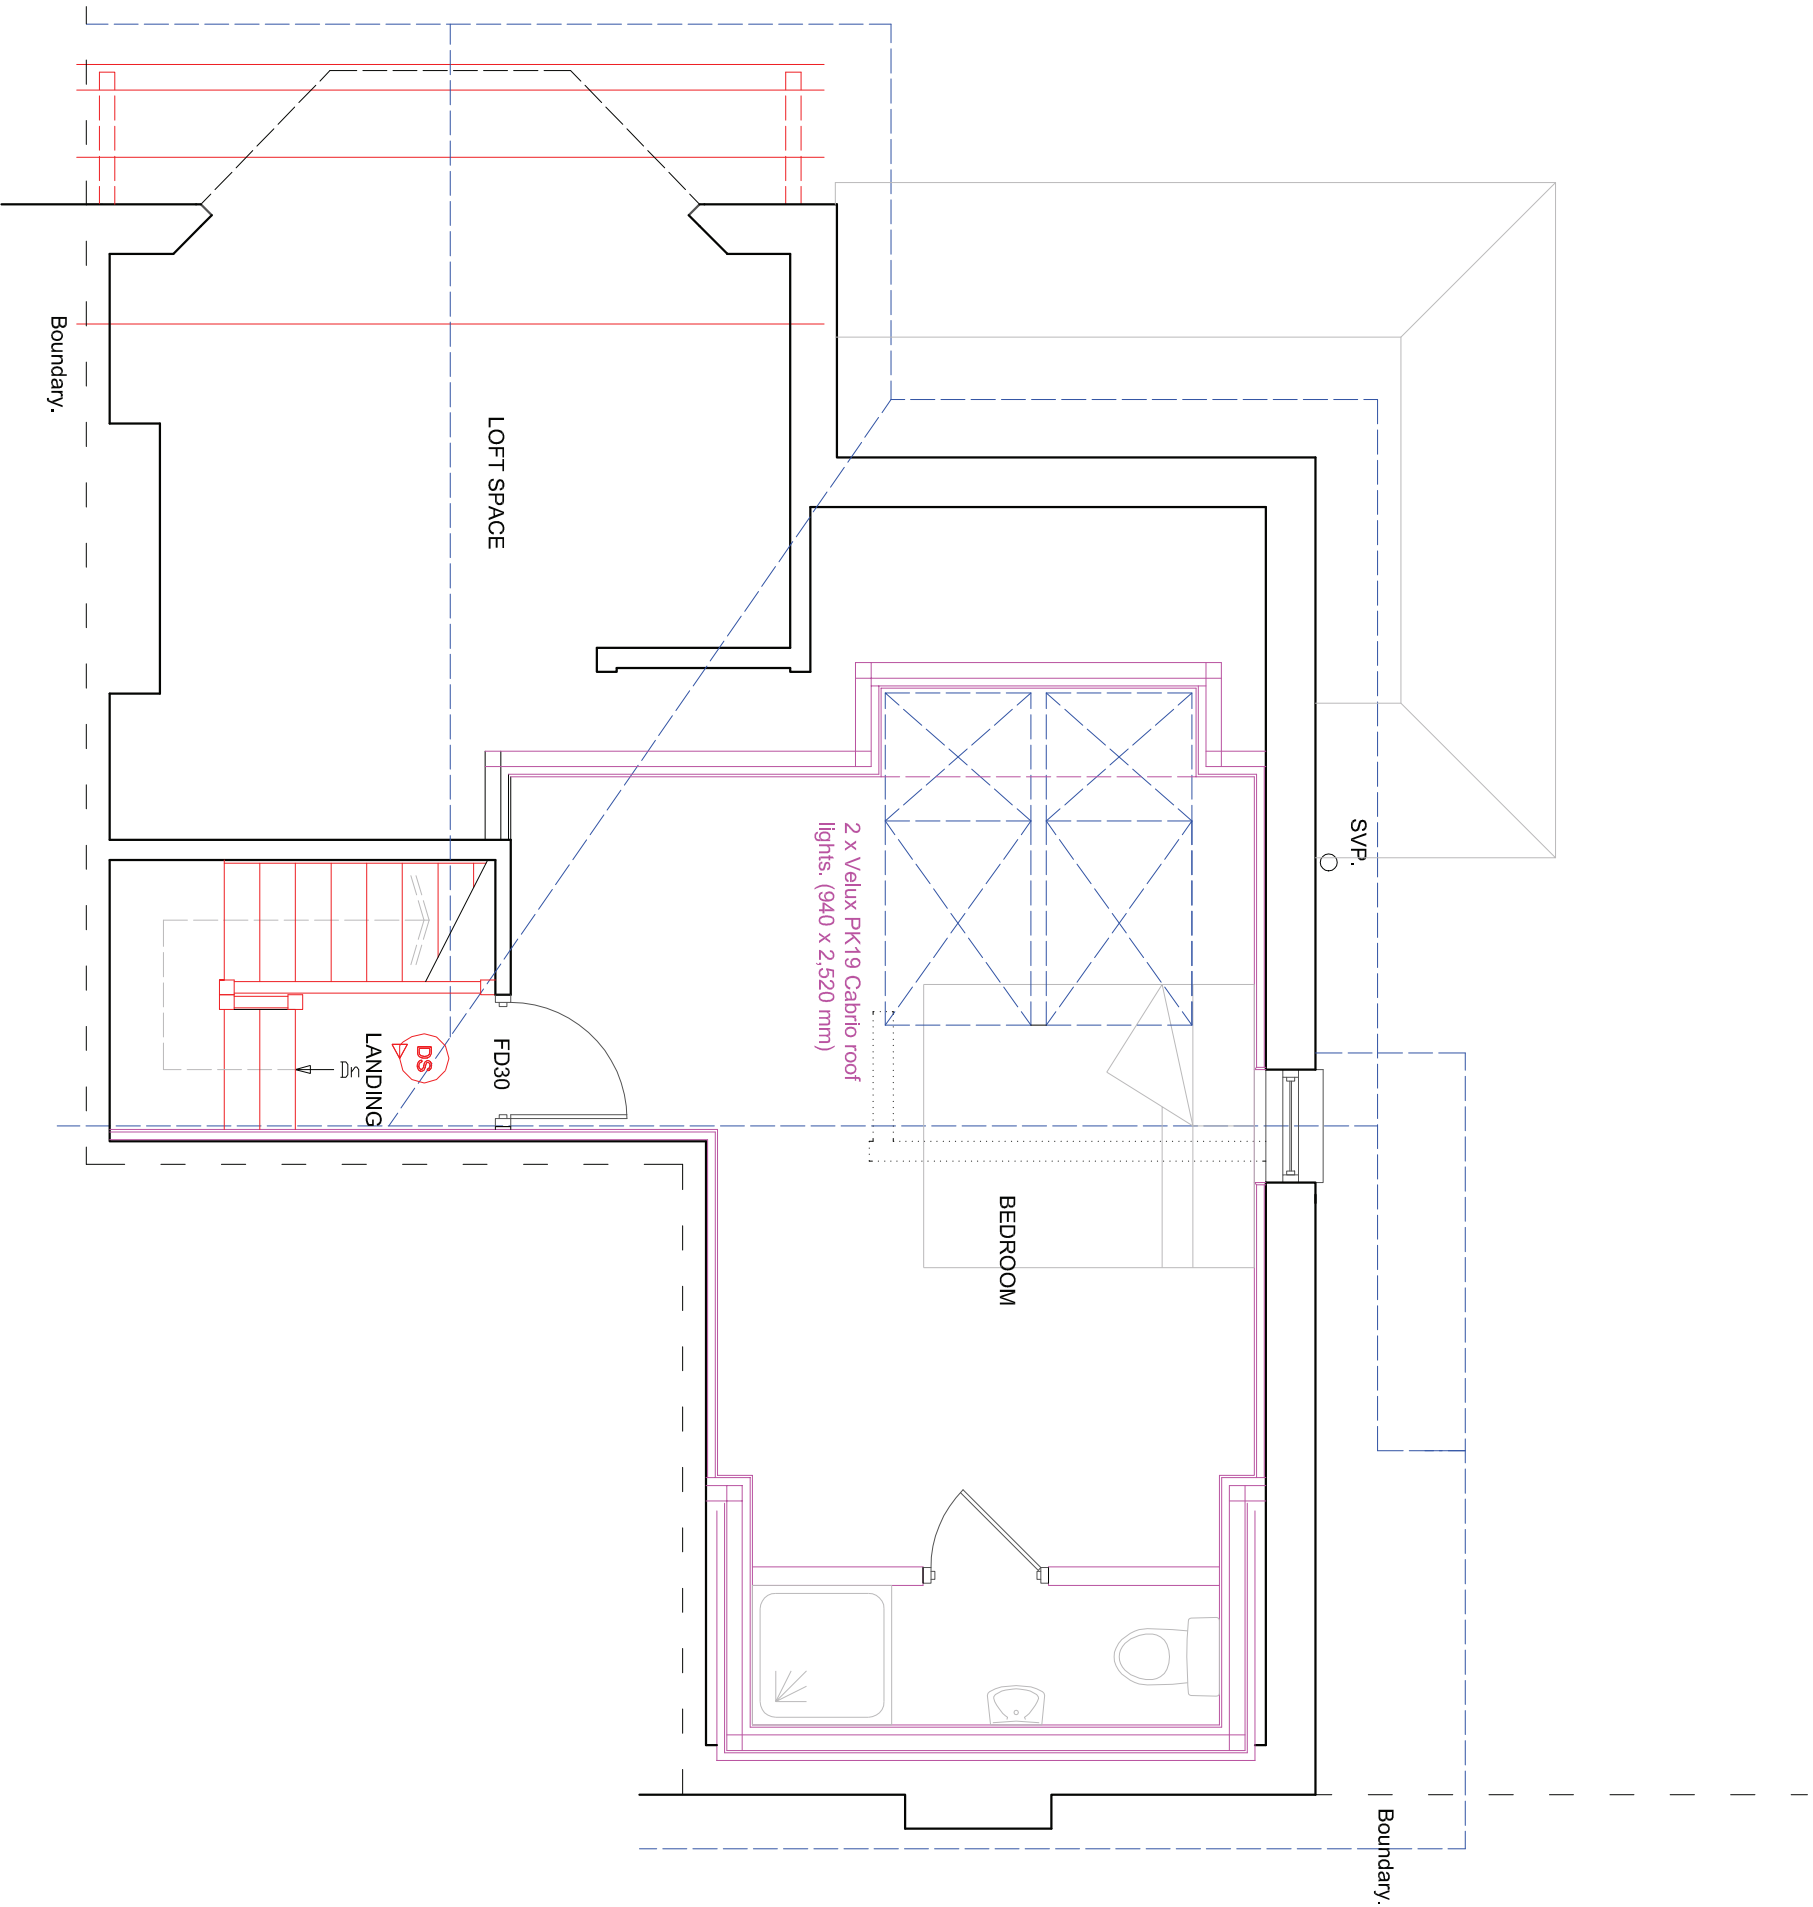


PROPOSED SECOND FLOOR PLAN

SUSSEX BUILDING CONSULTANCY LIMITED

BREEZE, BELMONT STREET,
BOGNOR REGIS, WEST SUSSEX.

SCALE - 1/50 REV - B DATE - 08/11/2019

LABC
partner

3 NORTHCOTE ROAD
BOGNOR REGIS
PO21 5LZ
TEL/FAX - (01243) 861378