


NOTES:

1. Do not scale this drawing. Use figured dimensions only, except for Planning purposes.
2. All dimensions must be checked on site by the contractor prior to commencement of work.
3. All construction details are indicative and are to be checked and confirmed on site by the contractor and are to be checked with the Contract Administrator.

No.	BR 324	JA
Received		

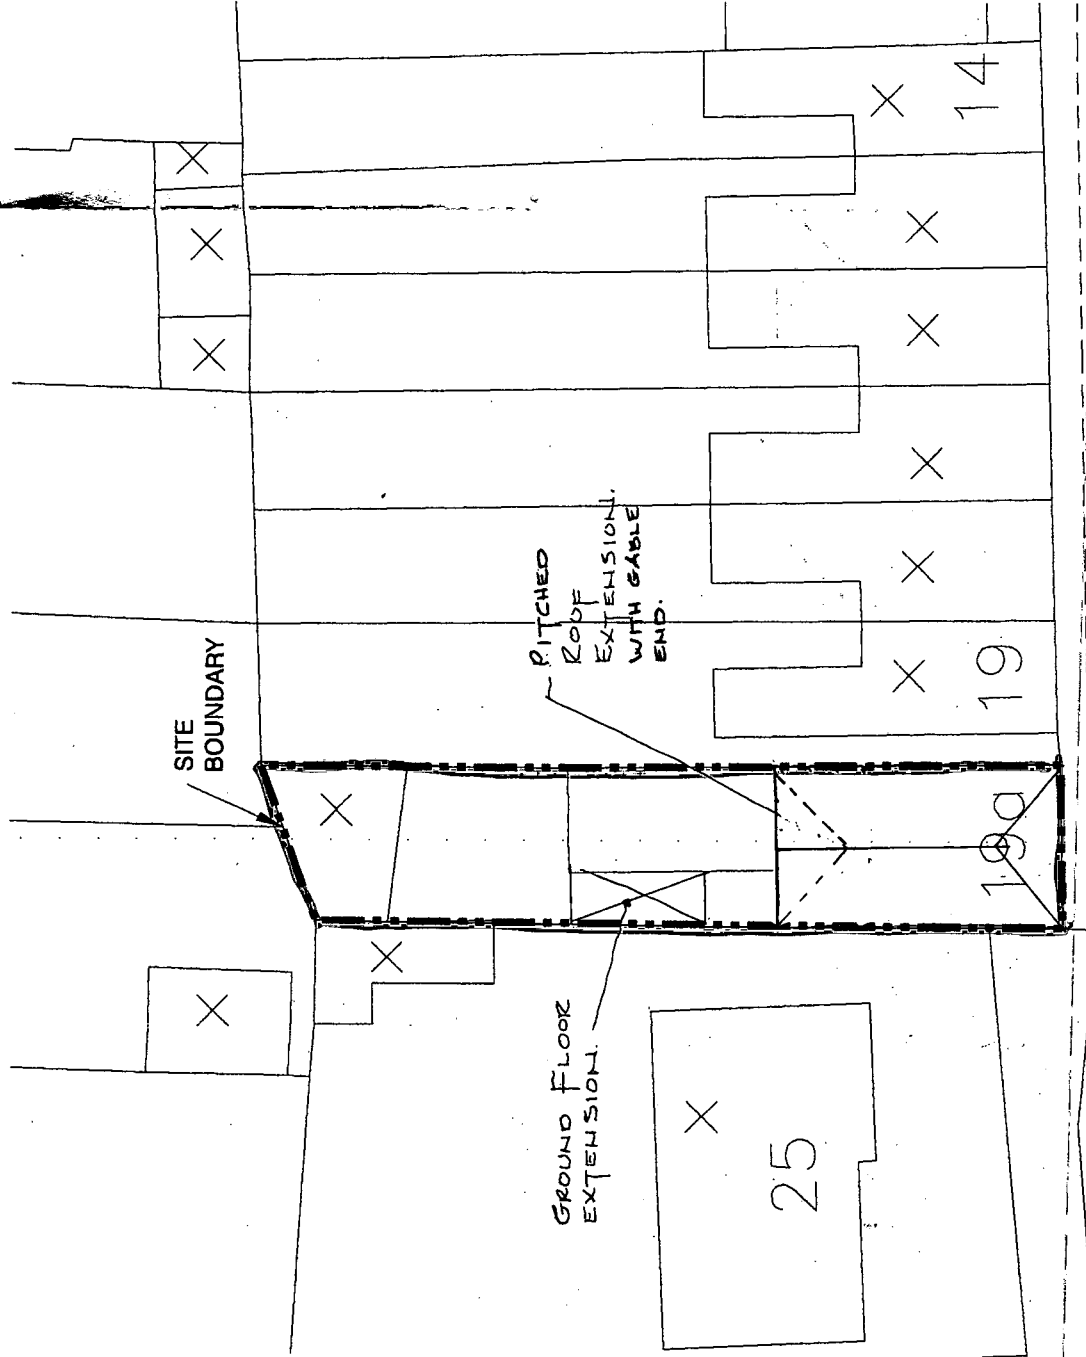

SCOTT STREET

22


SITE BLOCK PLAN
SCALE 1:250

REF B.2.10.07. 2nd FL. P/R. AMENDED.
REF A.2.7.07 DOORS AMENDED.

K.E. HILTON C. Eng M.I. Struct.E, F.F.B.
Chartered Structural Engineer

2 ALBERT CHAMBERS Tel: 01243 865500
SUDLEY ROAD Fax: 01243 860489
BOGNOR REGIS Mobile: 07968 333140
WEST SUSSEX E-Mail: k_e_hilton@yahoo.co.uk
PO21 1EQ

SITE LOCATION PLANS			
NORTH ↑			
Scale	1:1250 - 1:250 @ A3	Drawn By	ACB
Date	18-03-07	Checked	KEH
Drawing Number	3612 / 1		

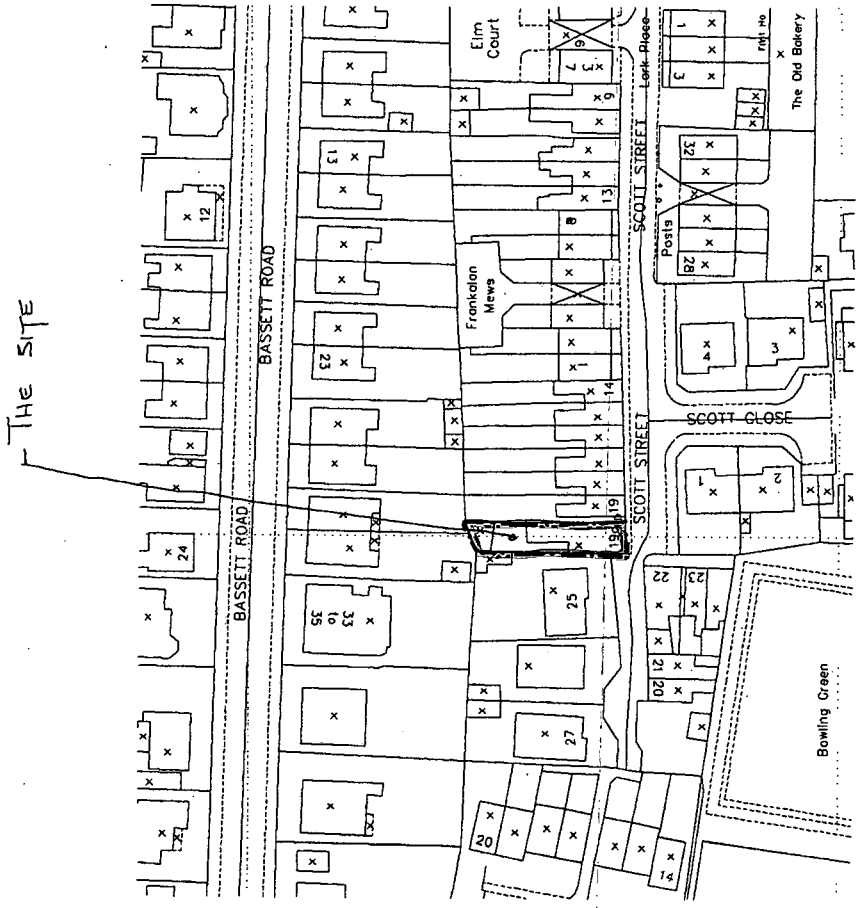

SITE LOCATION PLAN
SCALE 1:1250

SITE LOCATION AND BLOCK PLANS

Waverley House 19a Scott Steet Bognor PO21 1UH