


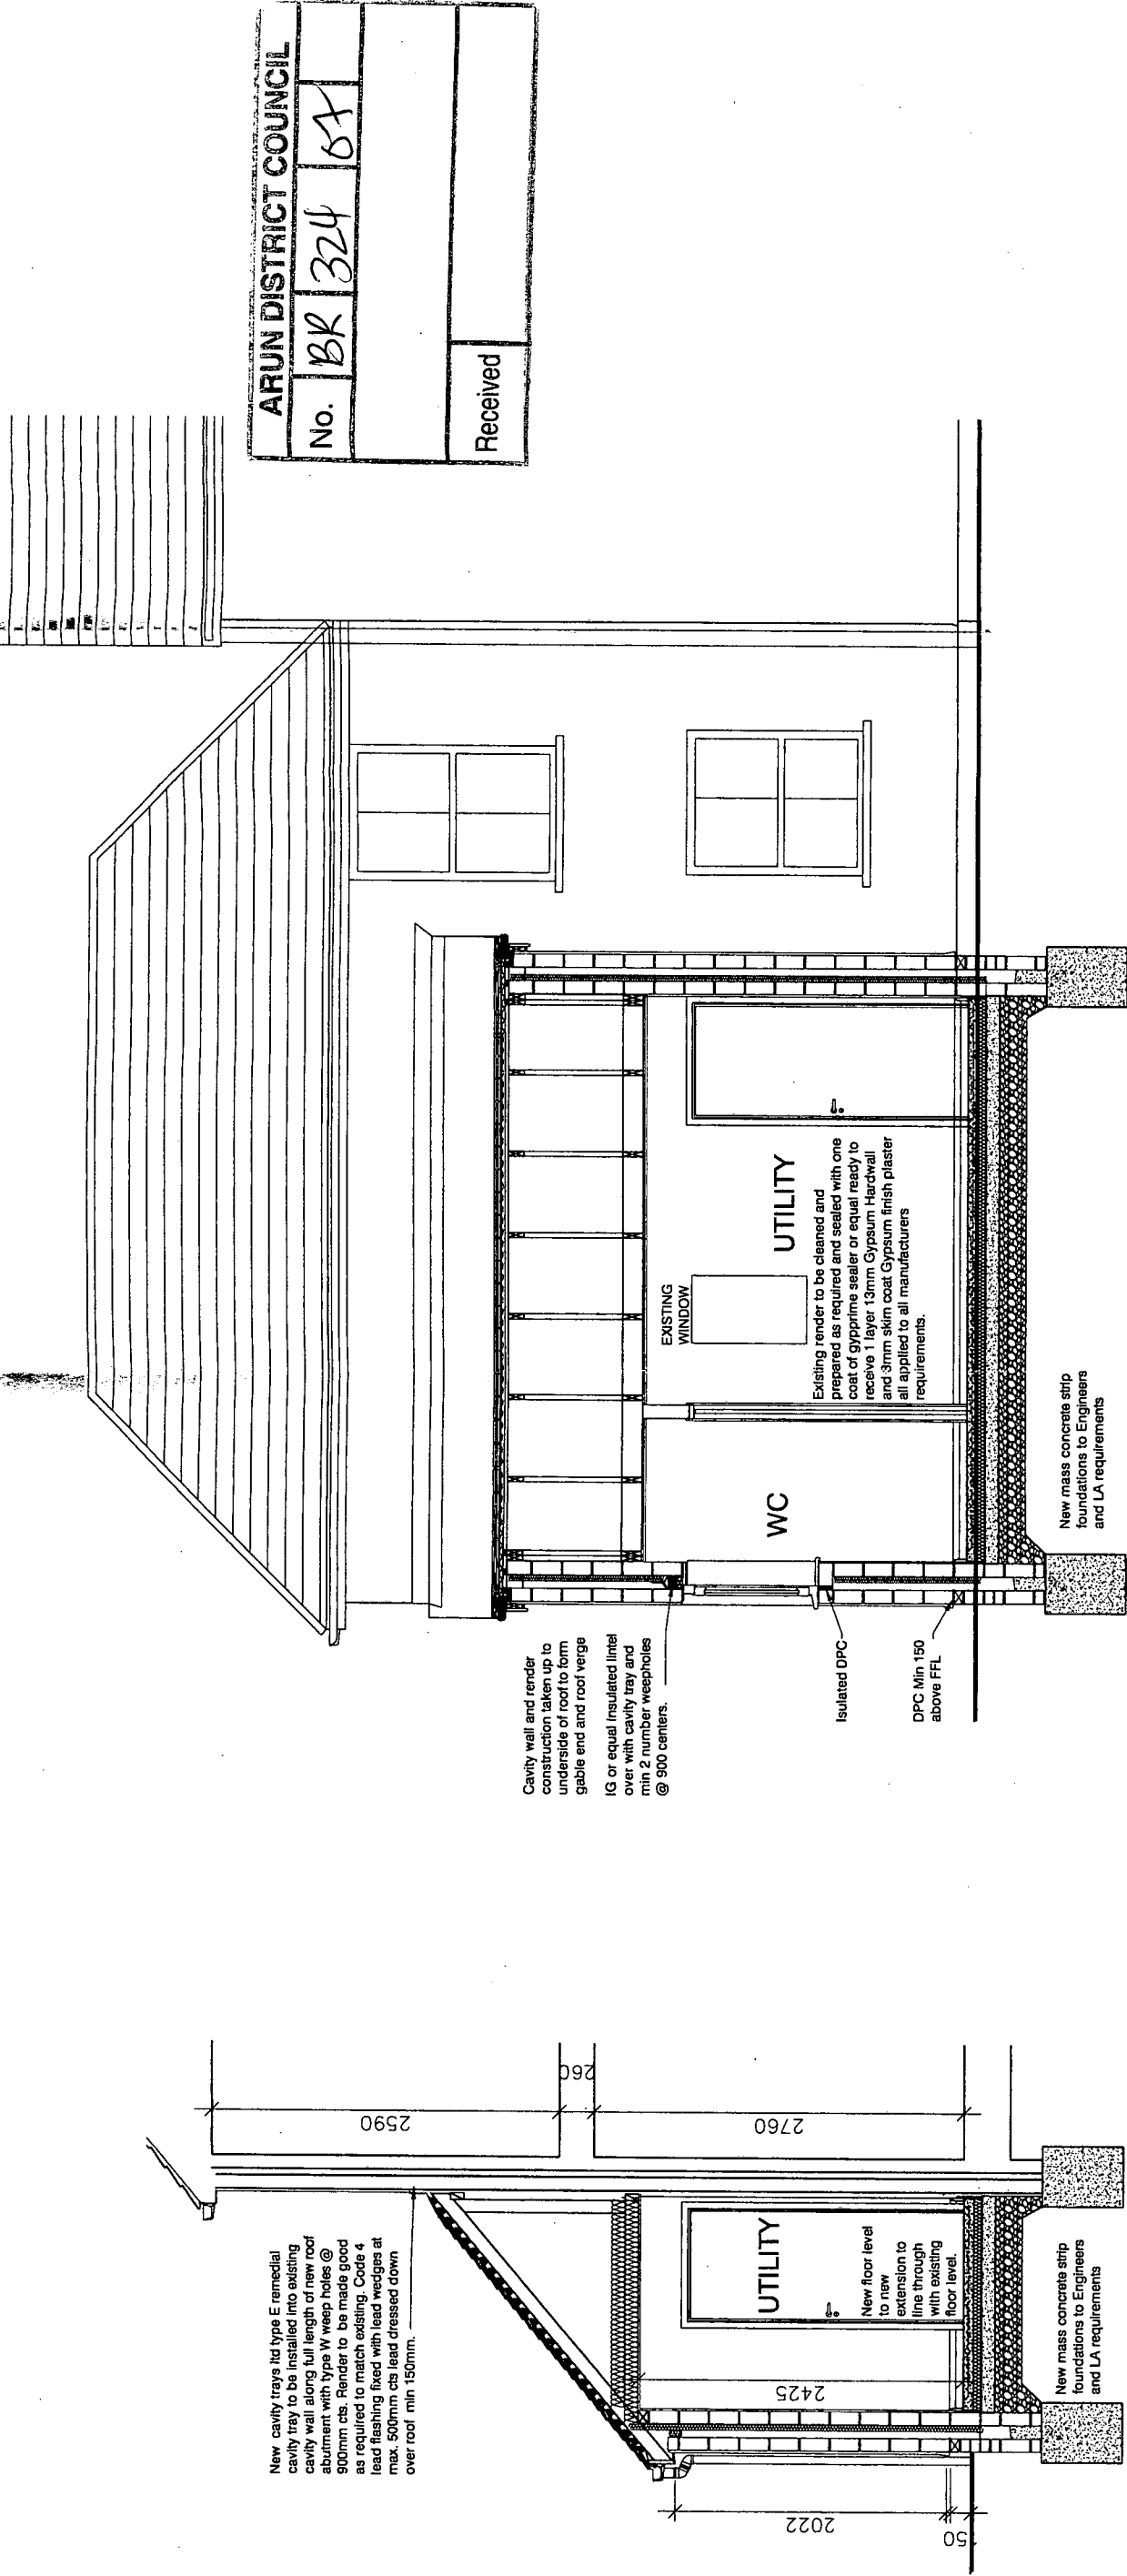

ARUN DISTRICT COUNCIL		
No.	BR 324	67
Received		

K.E. HILTON C. Eng M.I Struct.E, F.F.B.
Chartered Structural Engineer

2 ALBERT CHAMBERS Tel: 01243 865500
SUDLEY ROAD Fax: 01243 860489
BOGNOR REGIS Mobile: 07968 333140
WEST SUSSEX
PO21 1EQ E-Mail: k_e_hilton@yahoo.co.uk

NOTES:

1. Do not scale this drawing. Use figured dimensions only, except for Planning purposes.
2. All dimensions must be checked on site by the contractor prior to commencement of work.
3. All construction details are indicative and are to be checked and confirmed on site and any divergence's are to be agreed with the Contract Administrator.

SECTIONS A-A & B-B AS PROPOSED		
Scale	1:50 @ A3	Drawn By ACB
Date	07-10-07	Checked KEH
Drawing Number		3612 / 14

Proposed Ground floor utility room and loft conversion

Waverley House 19a Scott Steet Bognor PO21 1UH