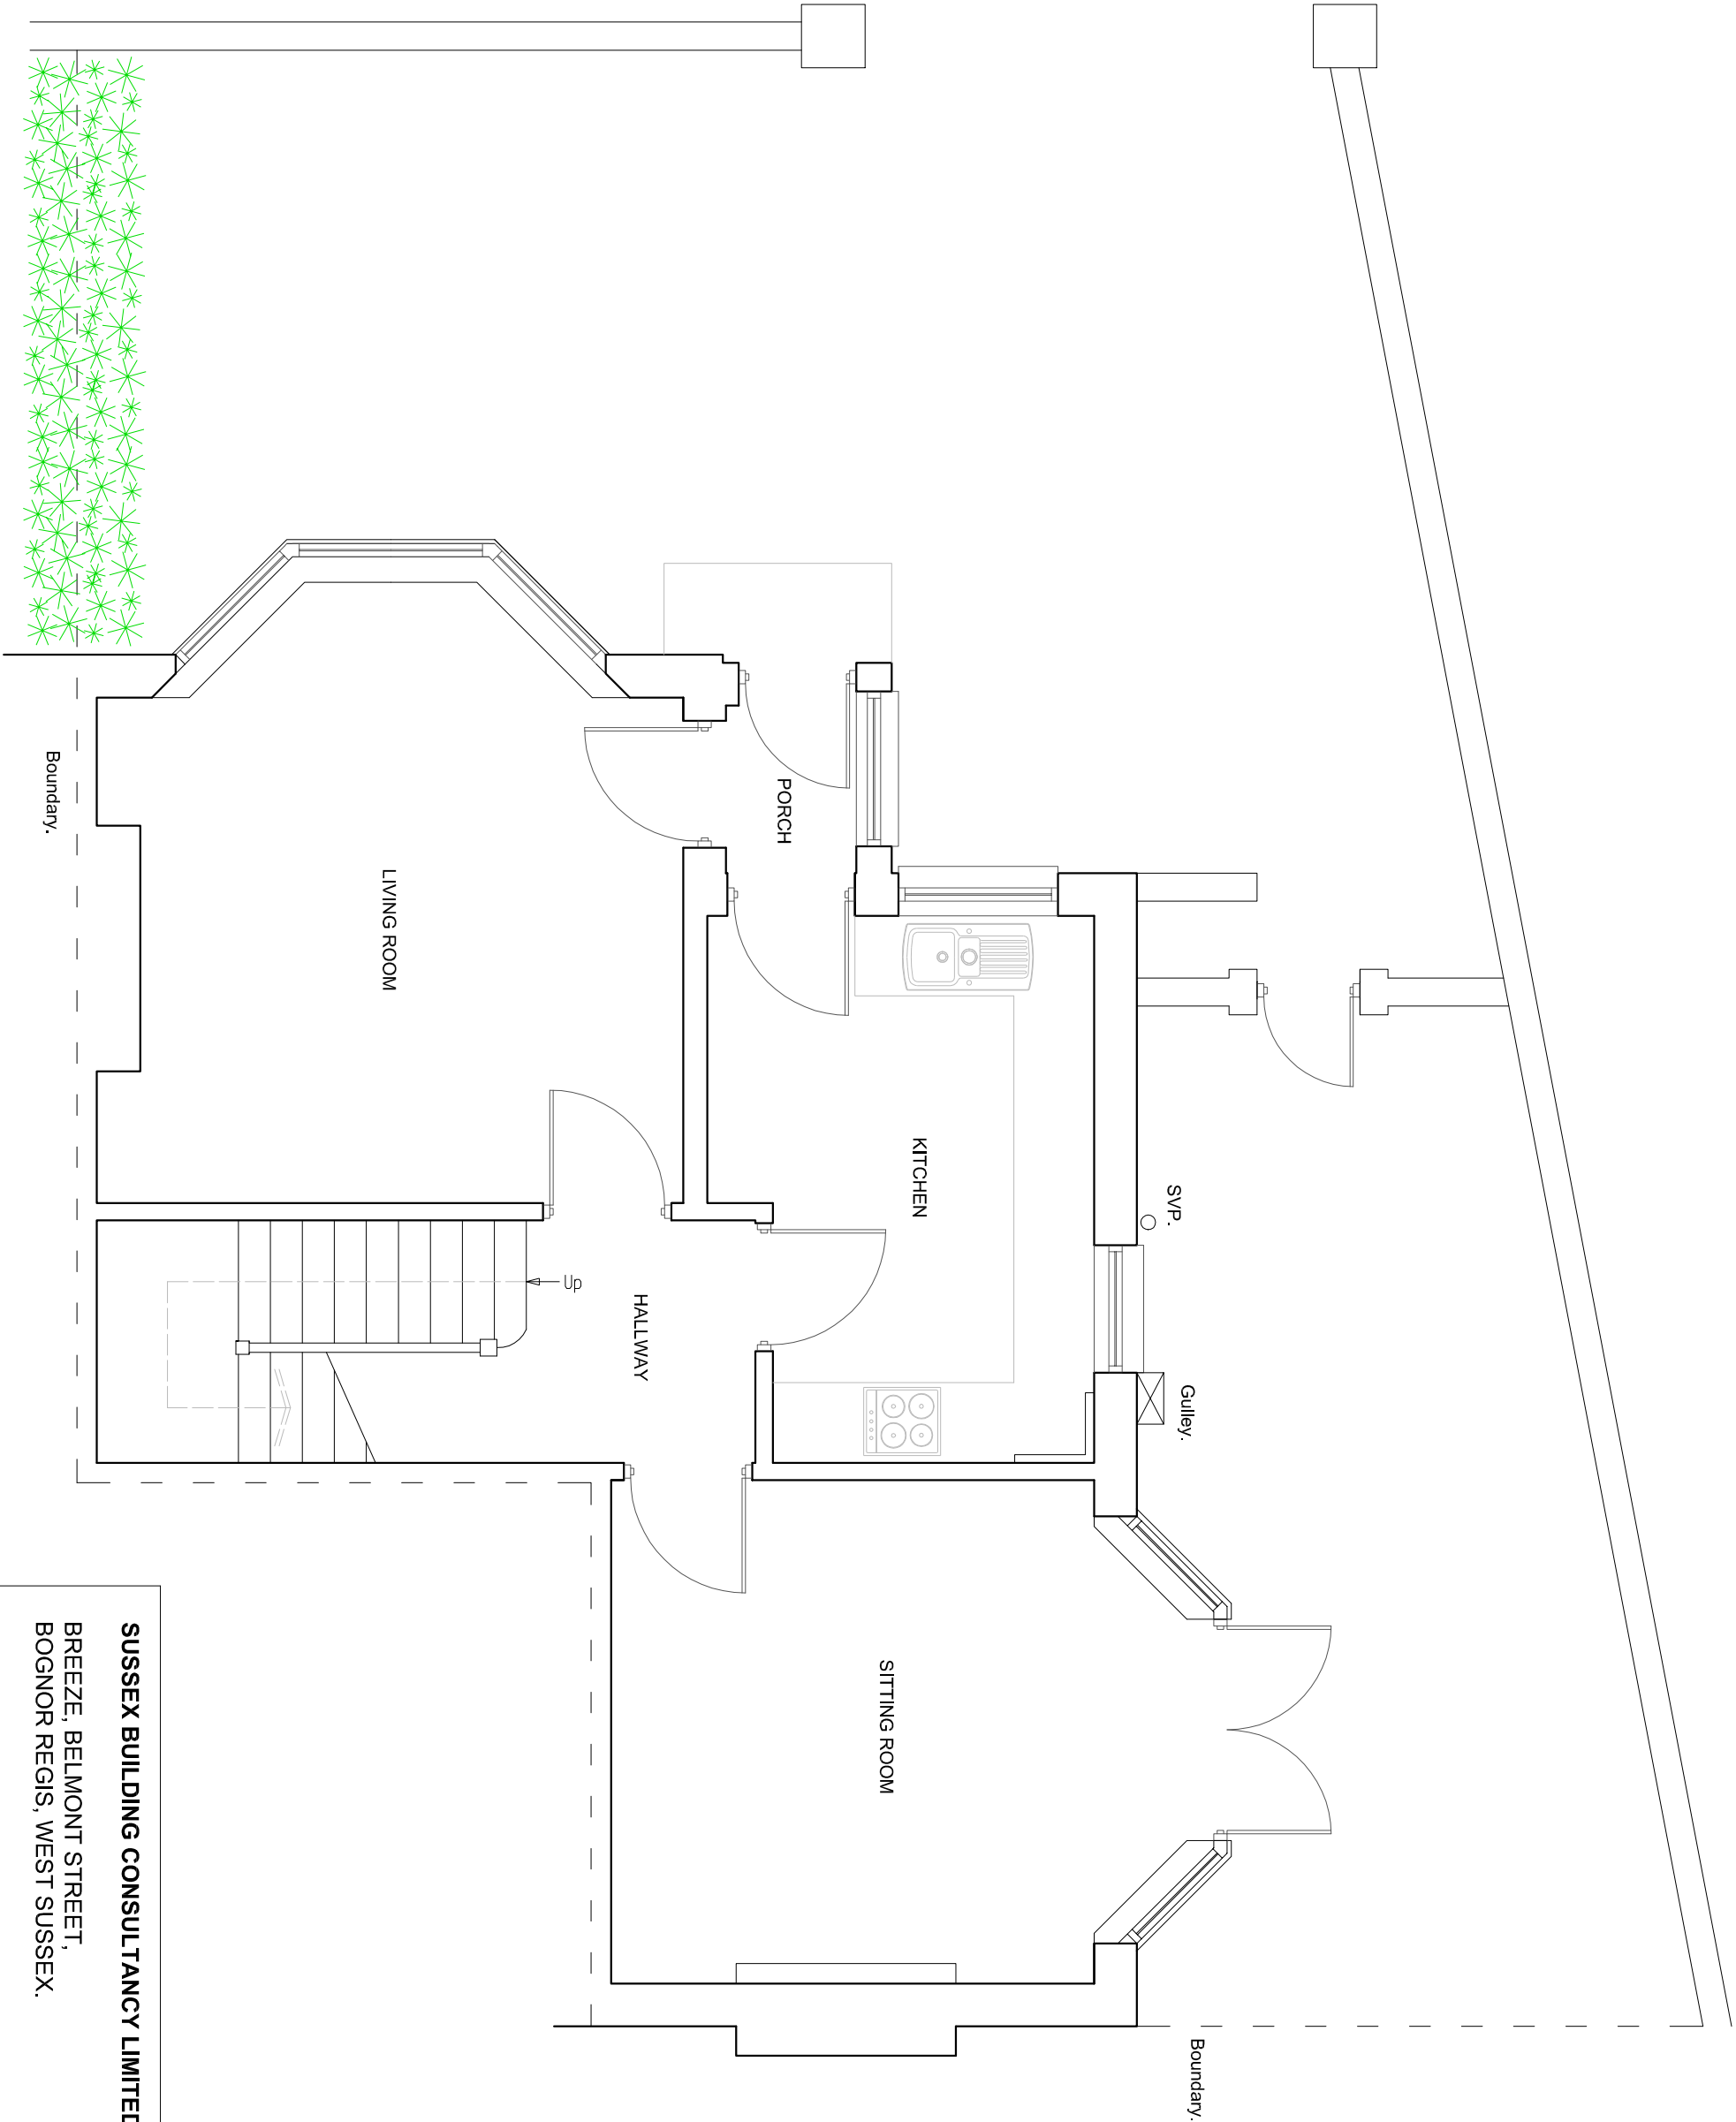
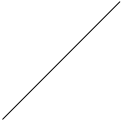


EXISTING GROUND FLOOR PLAN

SUSSEX BUILDING CONSULTANCY LIMITED	
BREEZE, BELMONT STREET, BOGNOR REGIS, WEST SUSSEX.	
SCALE - 1/50 REV - DATE - 28/03/2019	
 LABC partner	3 NORTHCOOTE ROAD BOGNOR REGIS PO21 3LZ TEL/FAX - (01243) 861379