


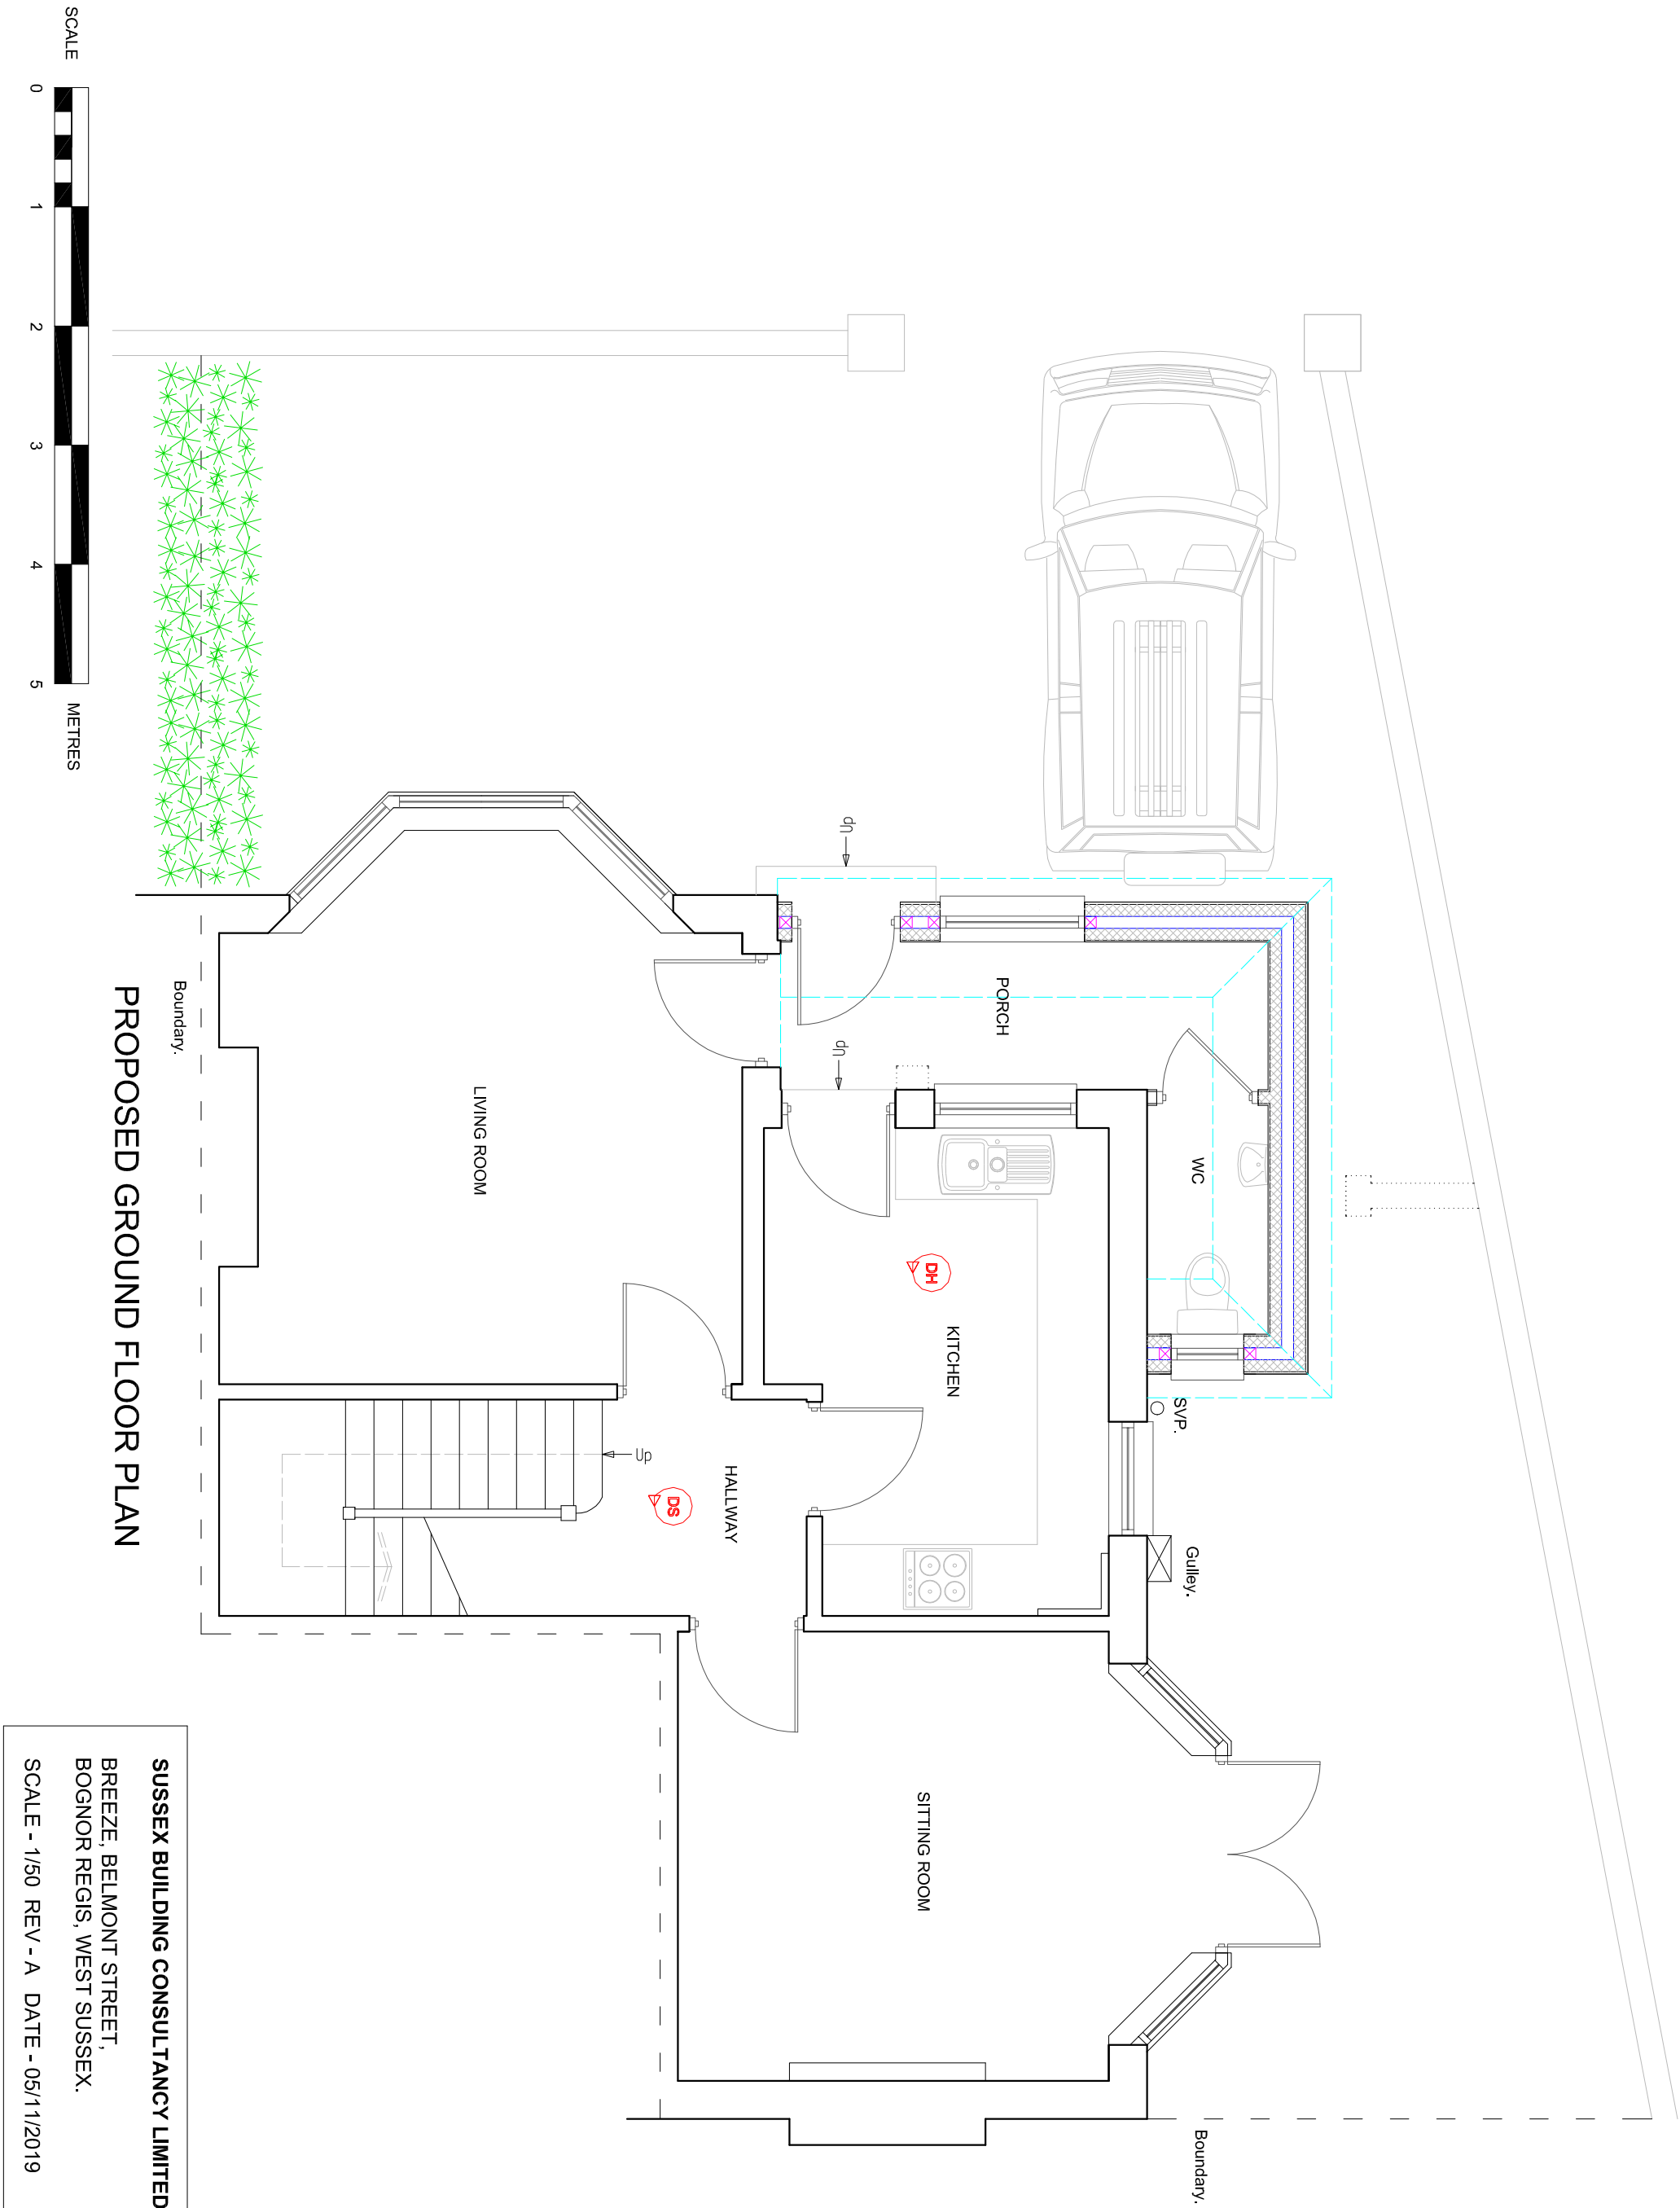

PROPOSED GROUND FLOOR PLAN

Boundary.

SUSSEX BUILDING CONSULTANCY LIMITED

BREEZE, BELMONT STREET,
BOGNOR REGIS, WEST SUSSEX.

SCALE - 1/50 REV - A DATE - 05/11/2019



LABC
partner

3 NORTHGATE ROAD
BOGNOR REGIS
PO21 5LZ
TEL/FAX - (01243) 861379