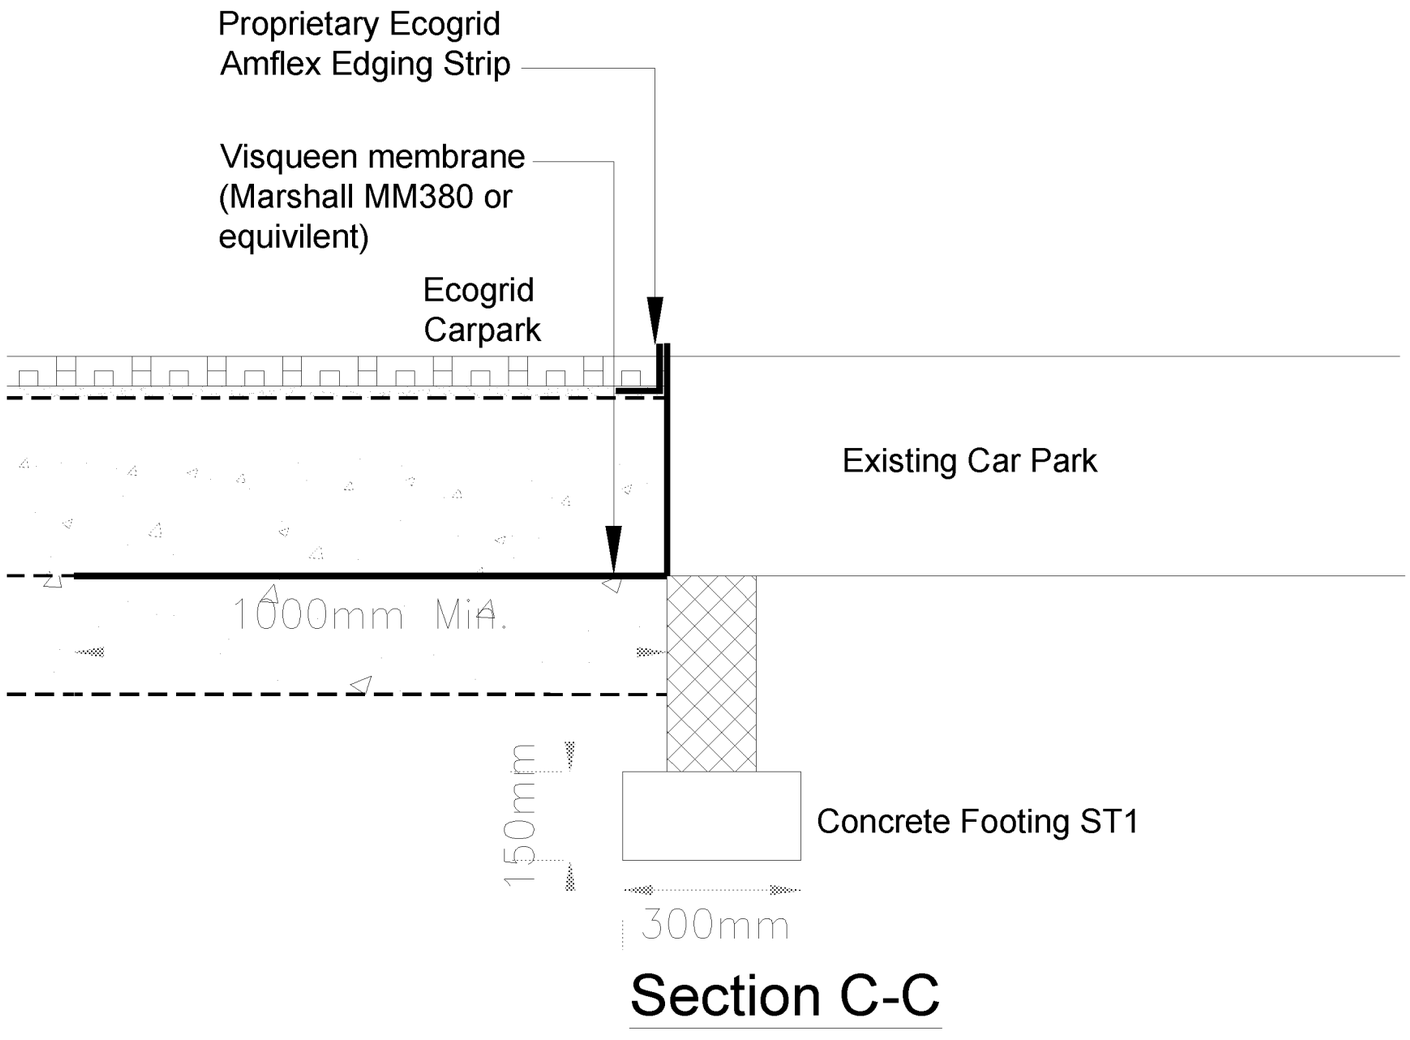

Section C-C

Rev	Date	By	Chk	Comment

Hush Minoan Partnership
Unit 9 Glenmore Business Park
Off Westmead Drive
Swindon, SN5 7FP
Tel:- 01793 872600

Client
Hotham Park

Project Title
Hotham Park
Golf Course

Drawing Title
Edging Detail
New carpark to existing carpark
Section C-C

Drawn by:	Scale:	Date:
MJF	1:500 - A3	Nov 2017

Drawing No. SK3_6 | Rev.