


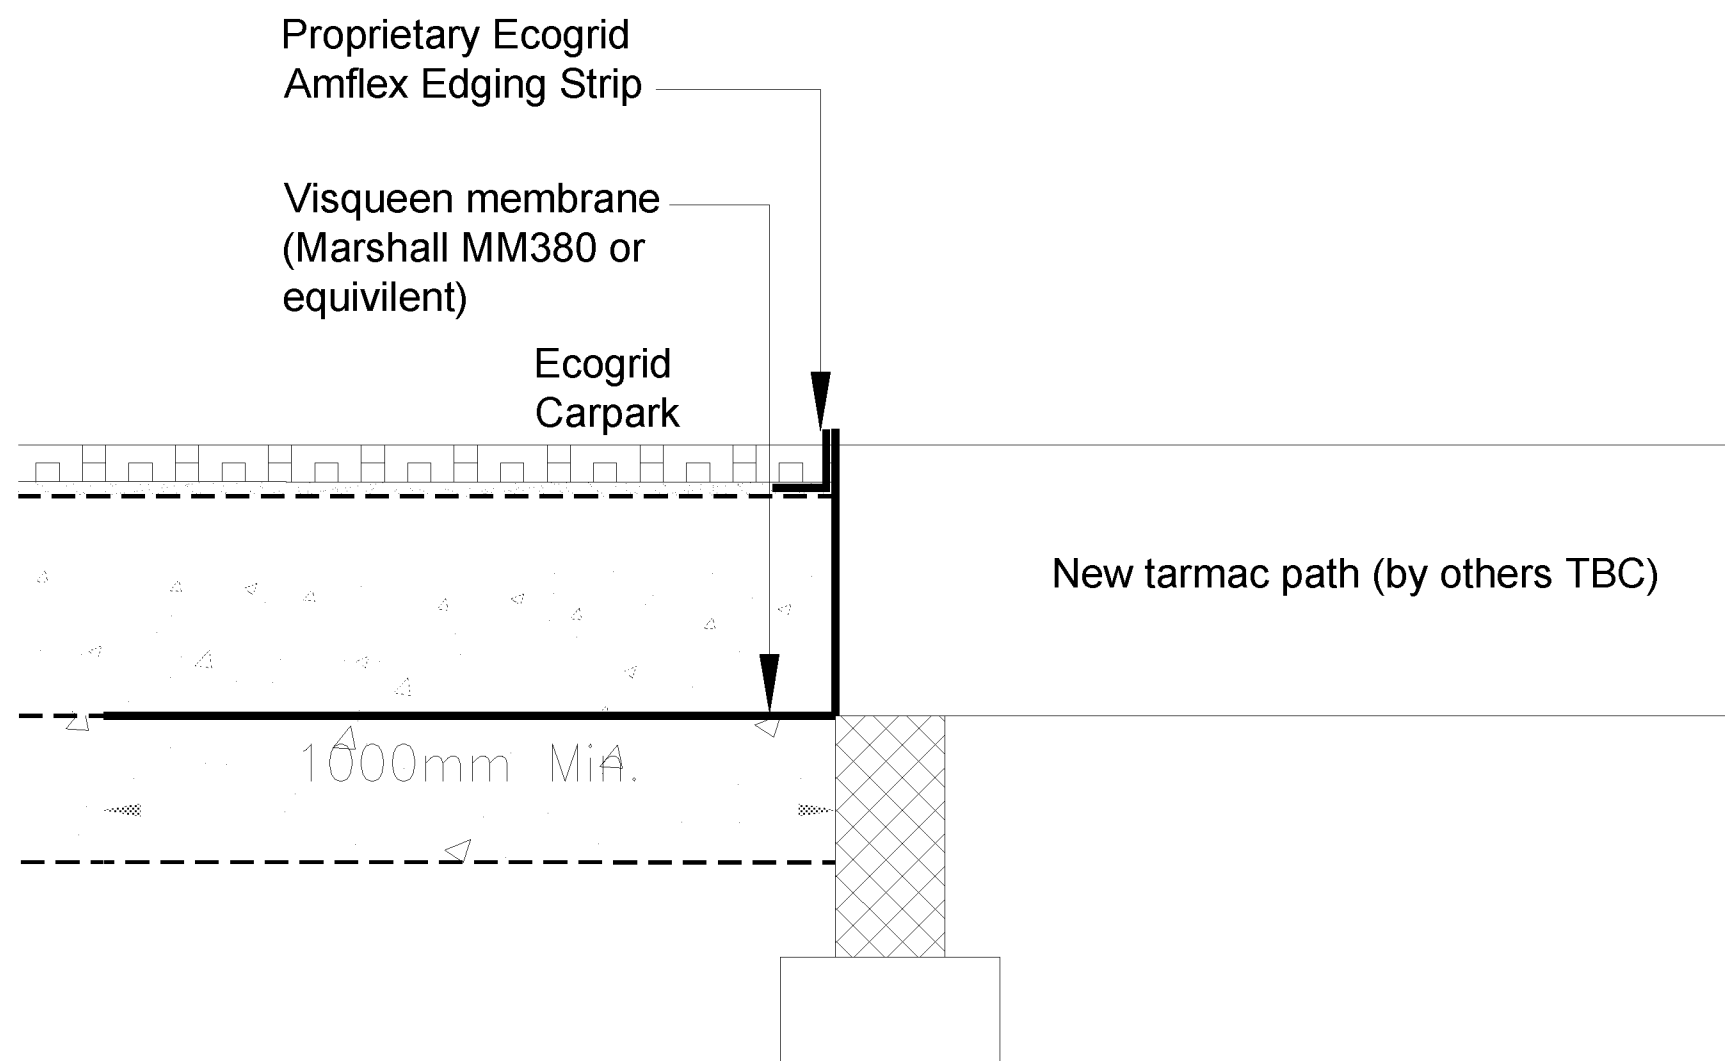

Section D-D

Rev.	Date	By	Chk	Comment



Hush Minoan

PARTNERSHIP

Hush Minoan Partnership
 Unit 9 Glenmore Business Park
 Off Westmead Drive
 Swindon, SN5 7FJ
 Tel:- 01793 672600

Client	Hotham Park
Project Title	Hotham Park Golf Course
Drawing Title	Edging Detail New carpark to new tarmac path Section D-D

Drawn by: MJF	Scale: 1:500 - A3	Date: Nov 2017
--------------------------------	-----------------------------	--------------------------

Drawing No. SK3_7	Rev.
----------------------	-------------