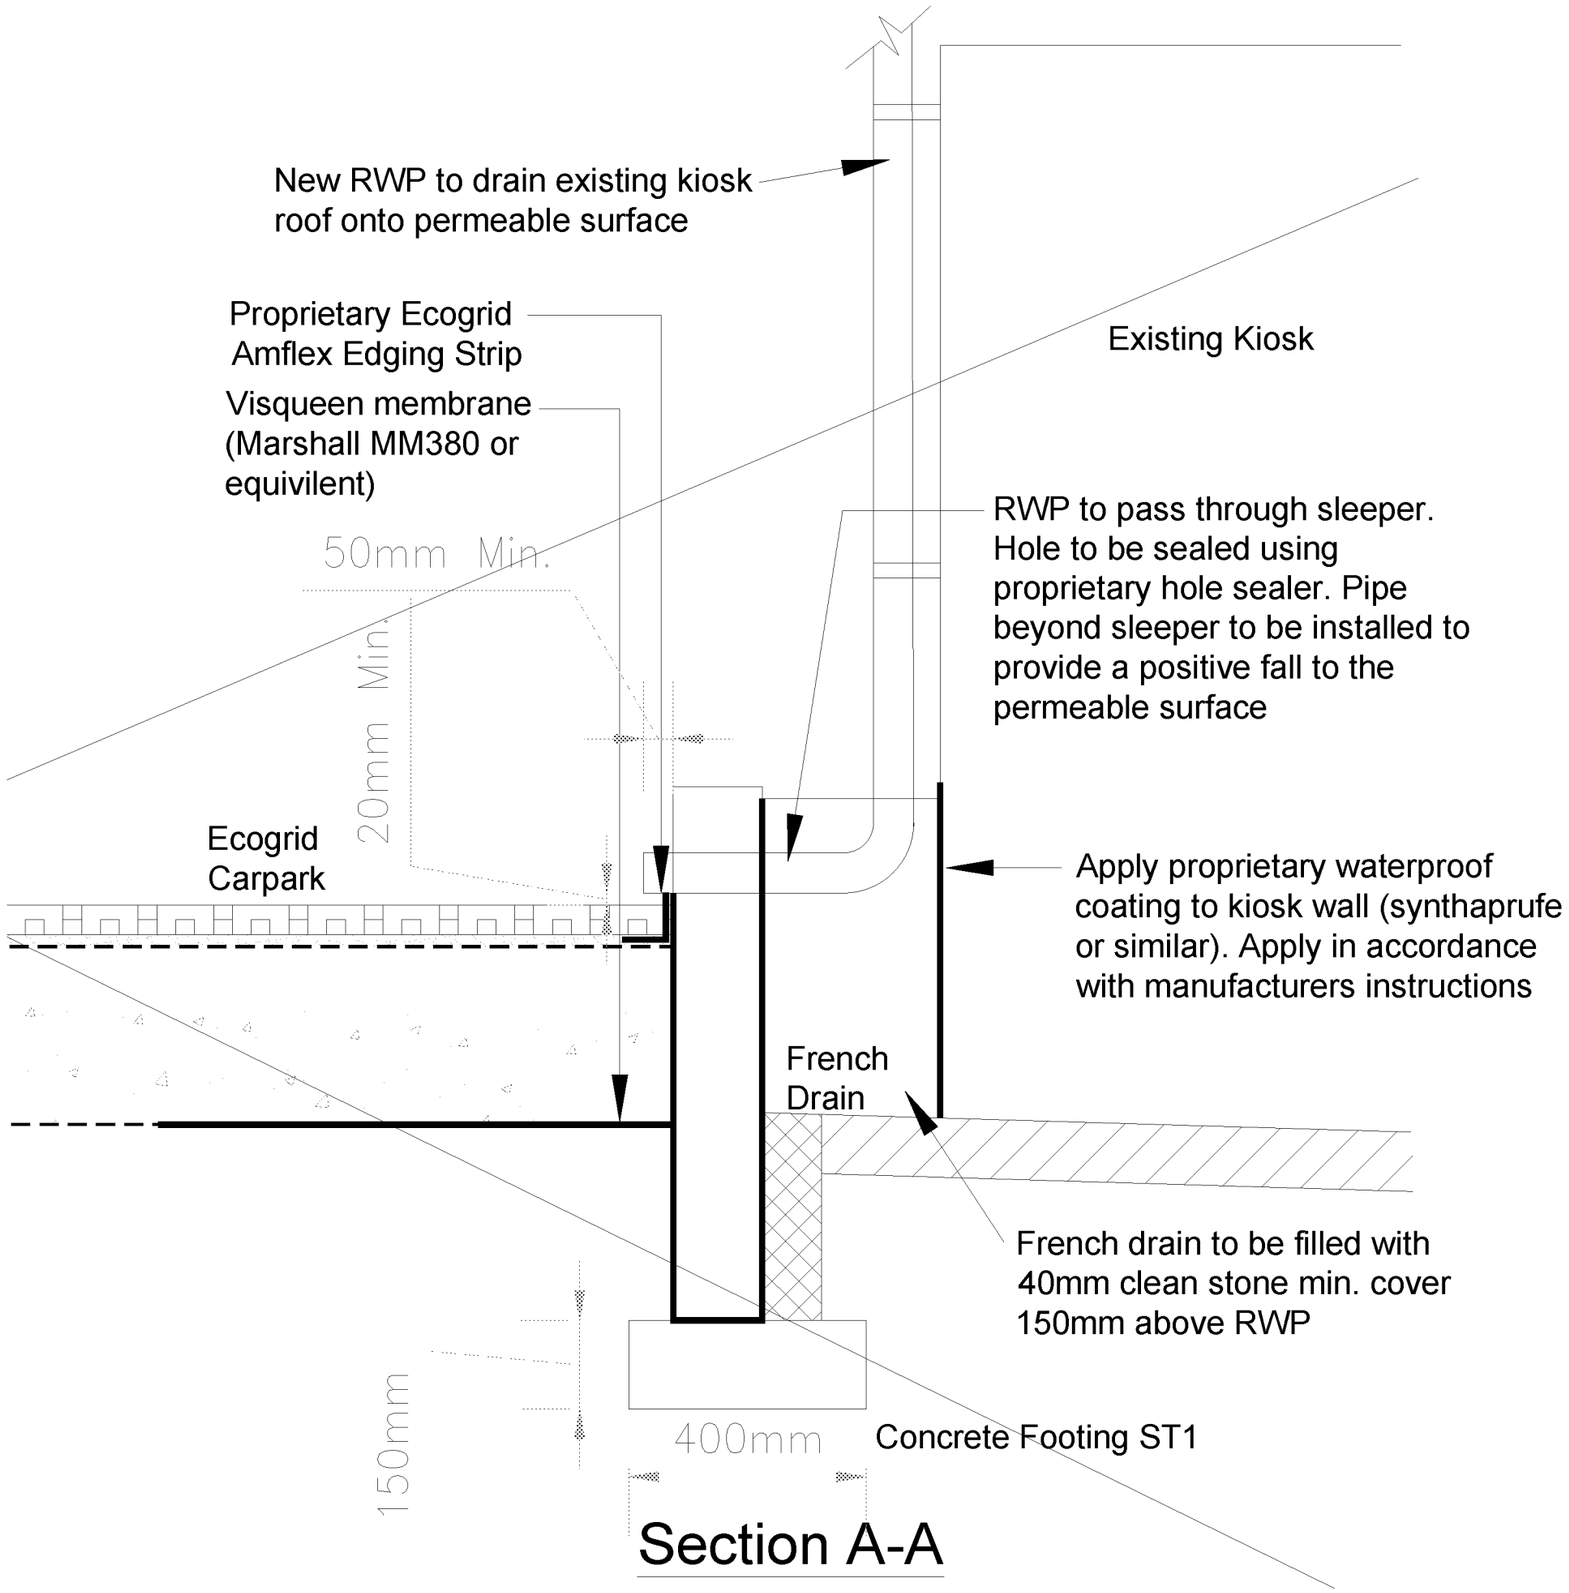


Section A-A

Rev	Date	By	Chk	Comment

Hush Minoan Partnership
Unit 9 Glenmore Business Park
Off Westmead Drive
Swindon, SN5 7FP
Tel:- 01793 872600

Client: Hotham Park

Project Title: Hotham Park Golf Course

Drawing Title: Kiosk RWP drainage

Drawn by:	Scale:	Date:
MJF	1:500 - A3	Nov 2017

Drawing No.	Rev.
SK3_4	A