


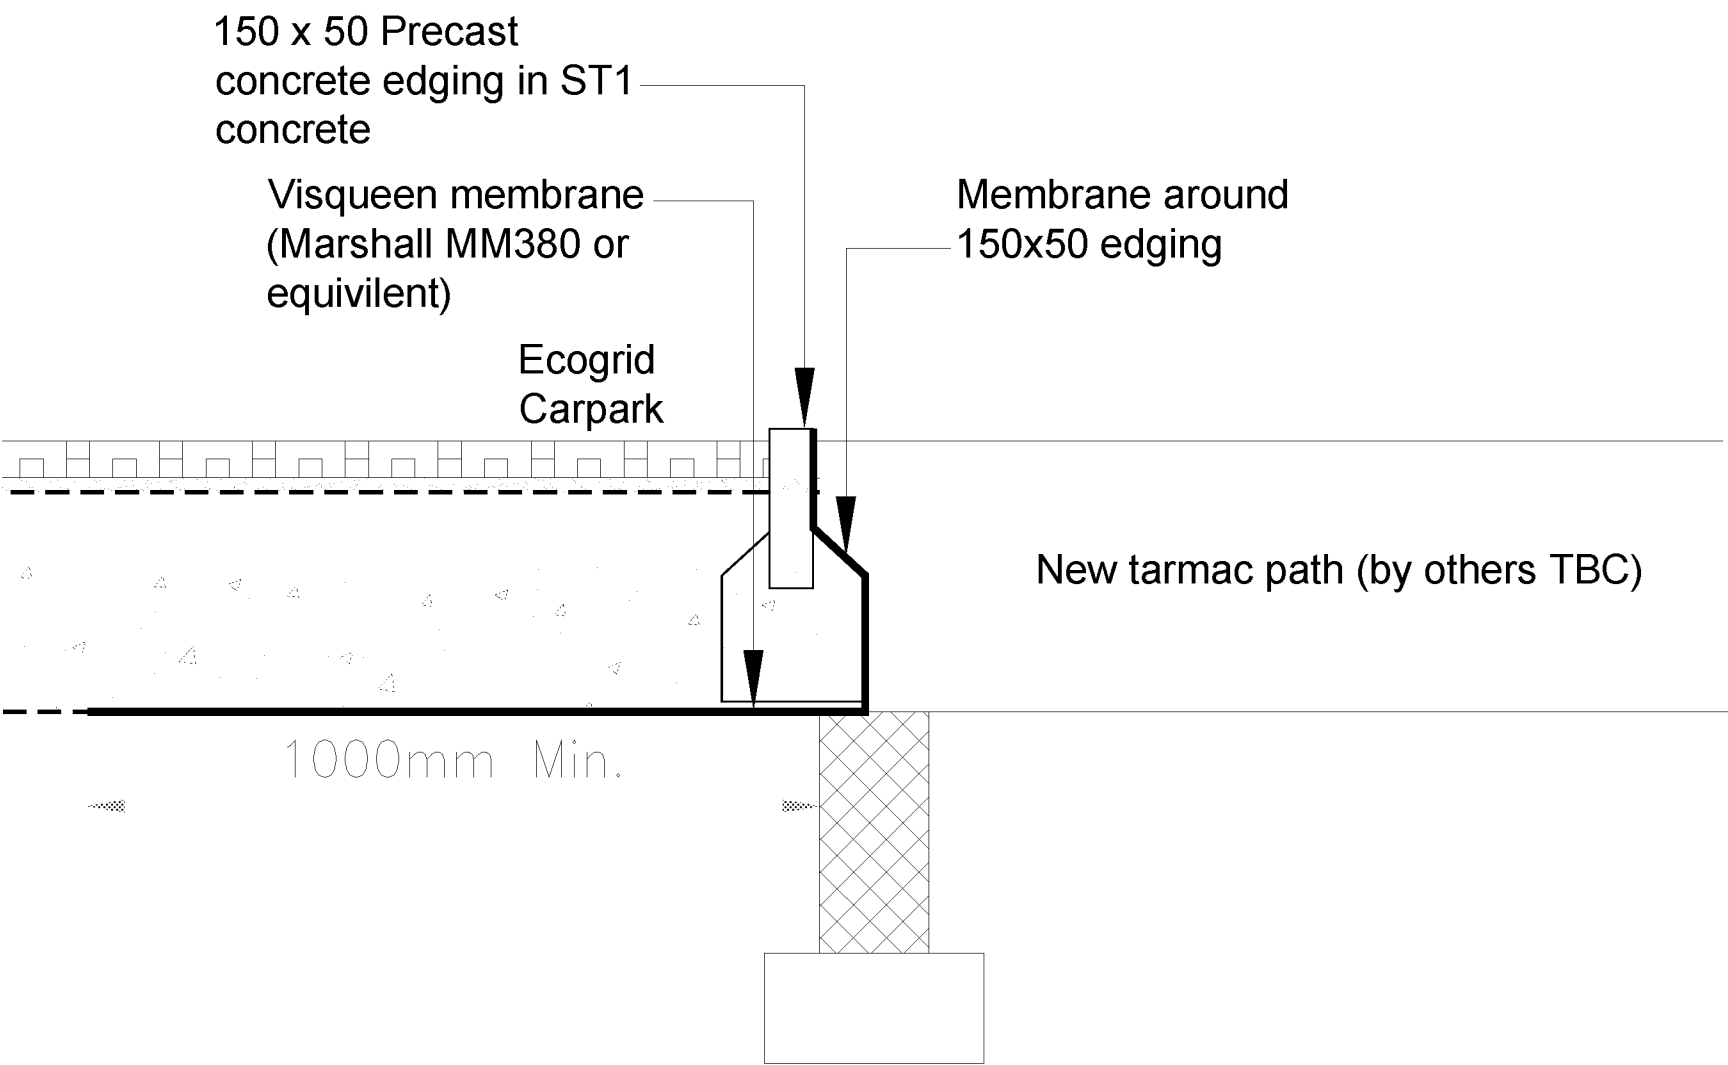

Section D-D

Rev	Date	By	Chk	Comment

Hush Minoan
PARTNERSHIP

Hush Minoan Partnership
Unit 9 Glenmore Business Park
Off Westmead Drive
Swindon, SN5 7FP
Tel:- 01793 872600

Client	Hotham Park
--------	-------------

Project Title	Hotham Park Golf Course
---------------	----------------------------

Drawing Title	Edging Detail New carpark to new tarmac path Section D-D
---------------	--

Drawn by: MJF	Scale: 1:500 - A3	Date: Nov 2017
------------------	----------------------	-------------------

Drawing No. SK3_7	Rev.
----------------------	------