




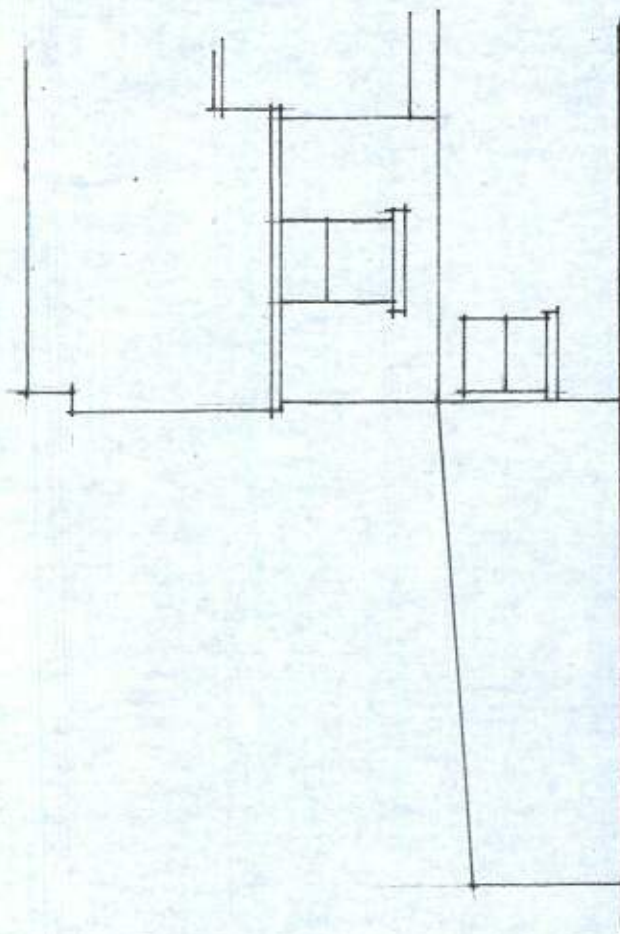

SIDE ELEVATION - WEST 1-100

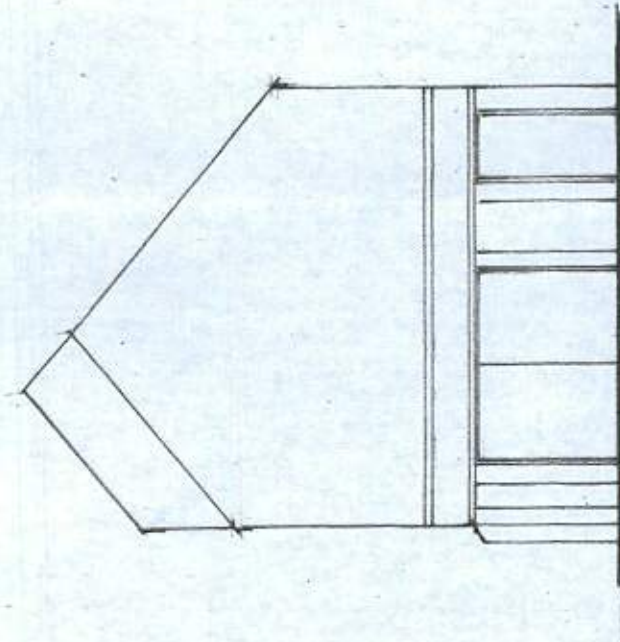


REAR ELEVATION - NORTH 1-100

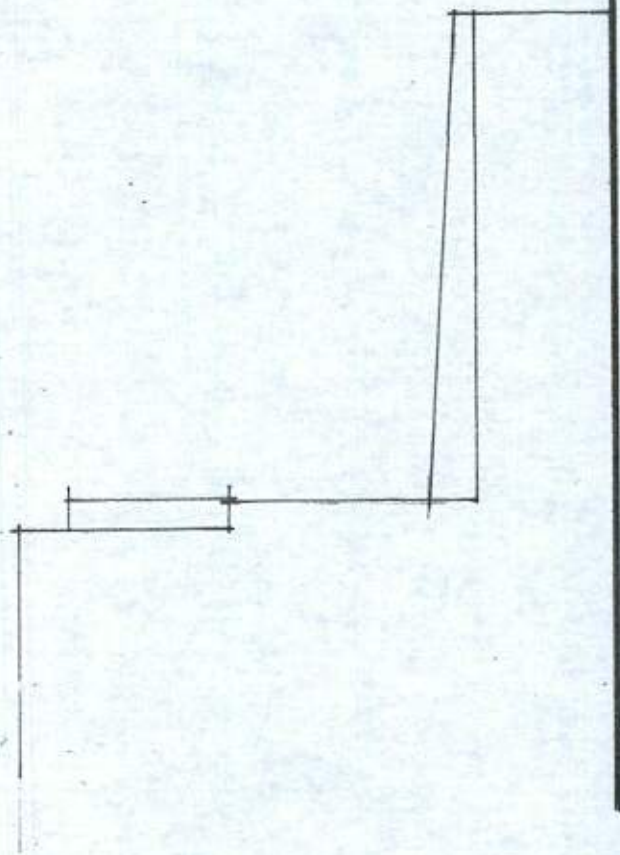


SIDE ELEVATION - EAST 1-100



LOCATION
1-1250

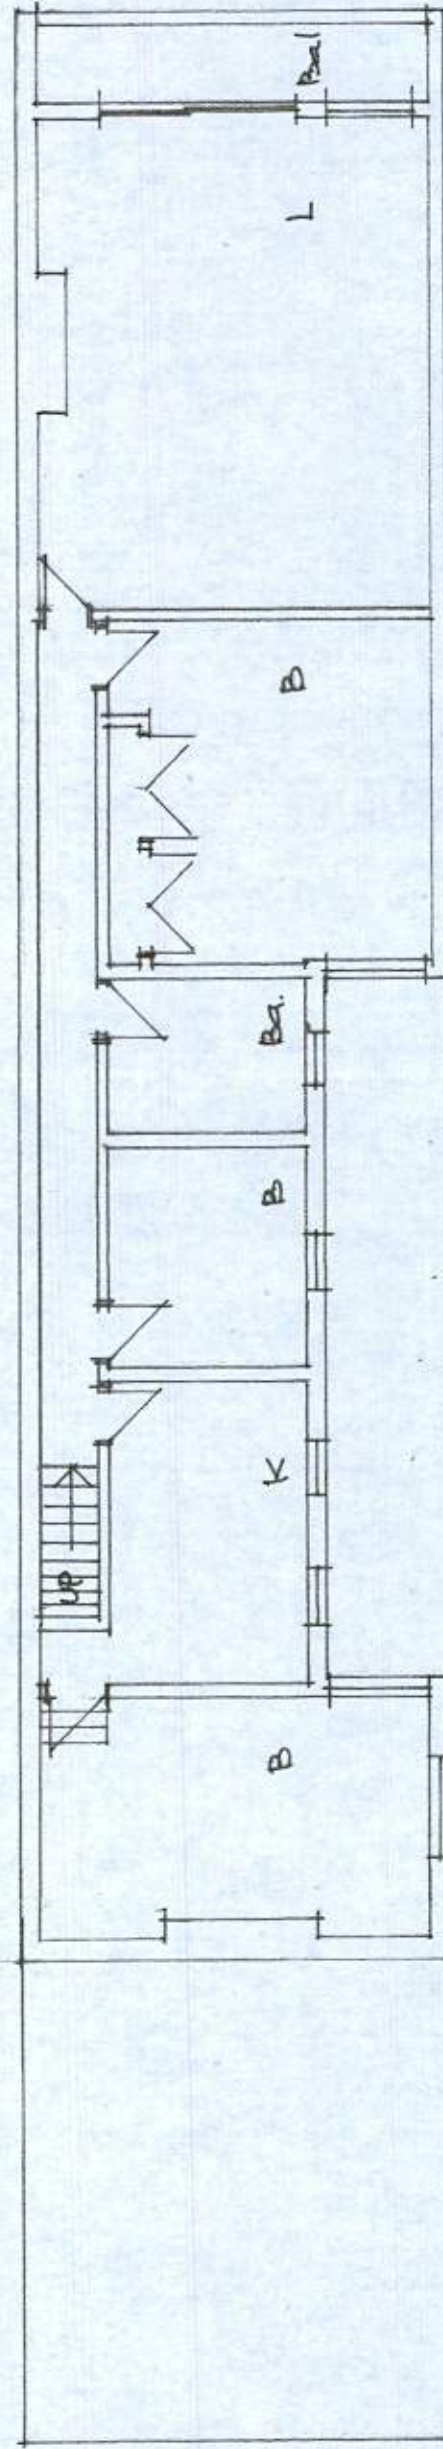

FIRST FLOOR PLAN

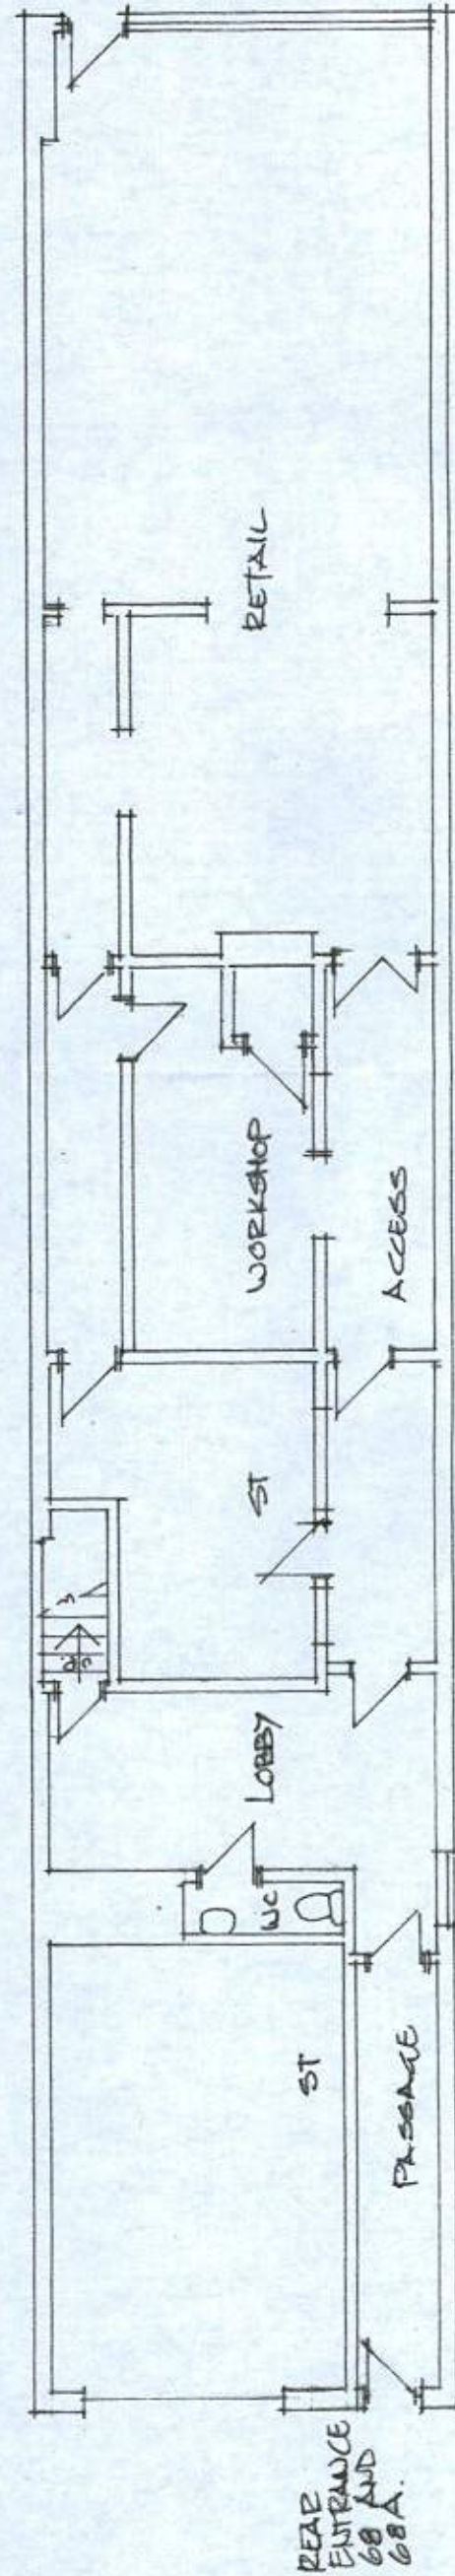

GROUND FLOOR PLAN

EXISTING
PLANS
EXISTING
ELEVATIONS
LOCATION
DRG 1

NEW ENTRANCE TO
68A ALDWICK ROAD
BOGNOR REGIS
PO21 2PE
NOVEMBER 2019 1-100, 1-1250