




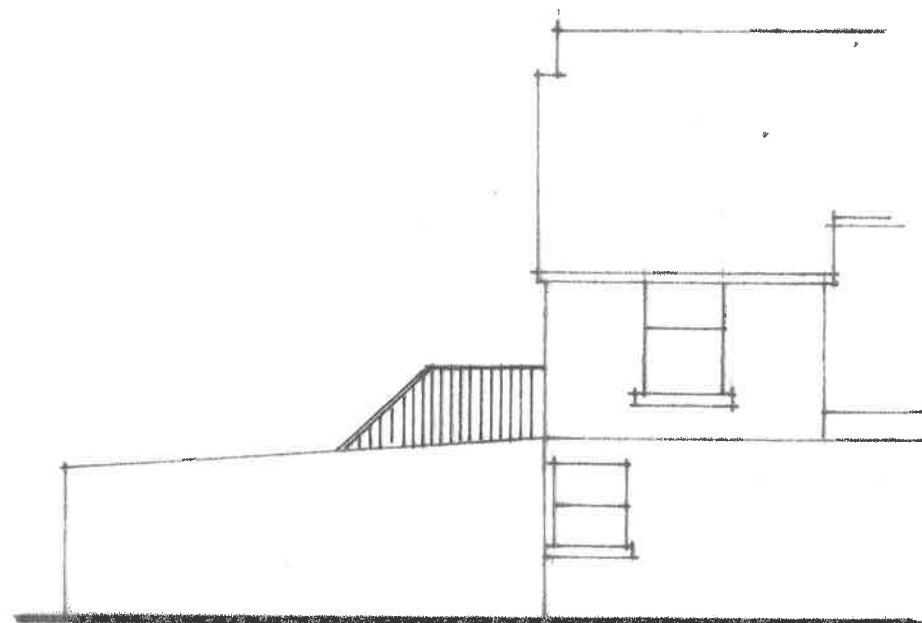

SIDE ELEVATION - WEST 1:100

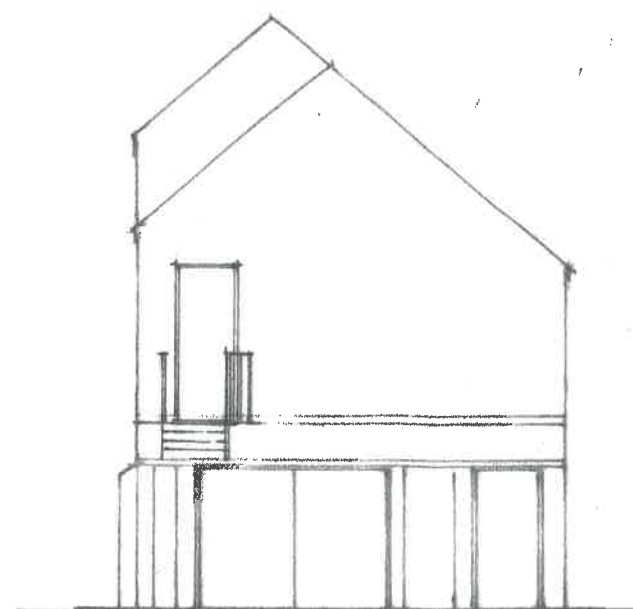

REAR ELEVATION NORTH 1:100

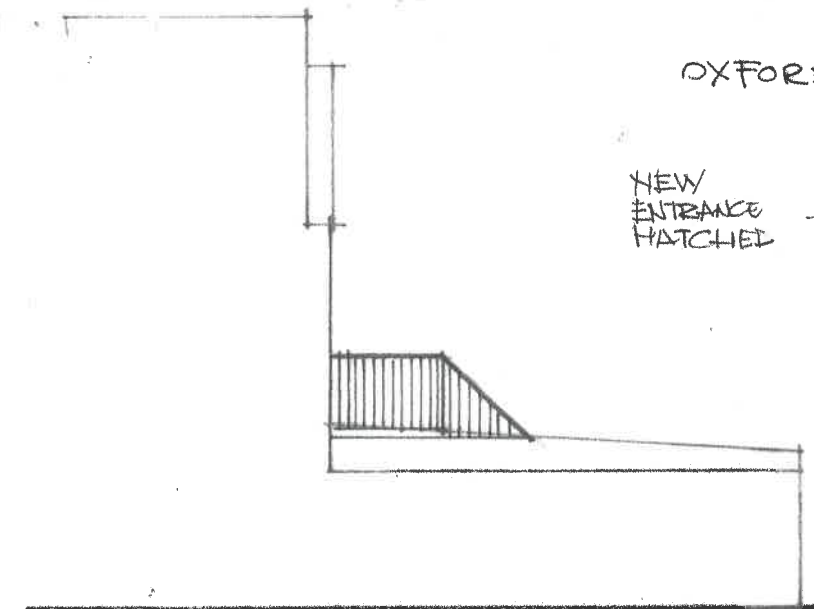


SIDE ELEVATION - EAST 1:100



NEW ENTRANCE HATCHED


ALDWICK ROAD.

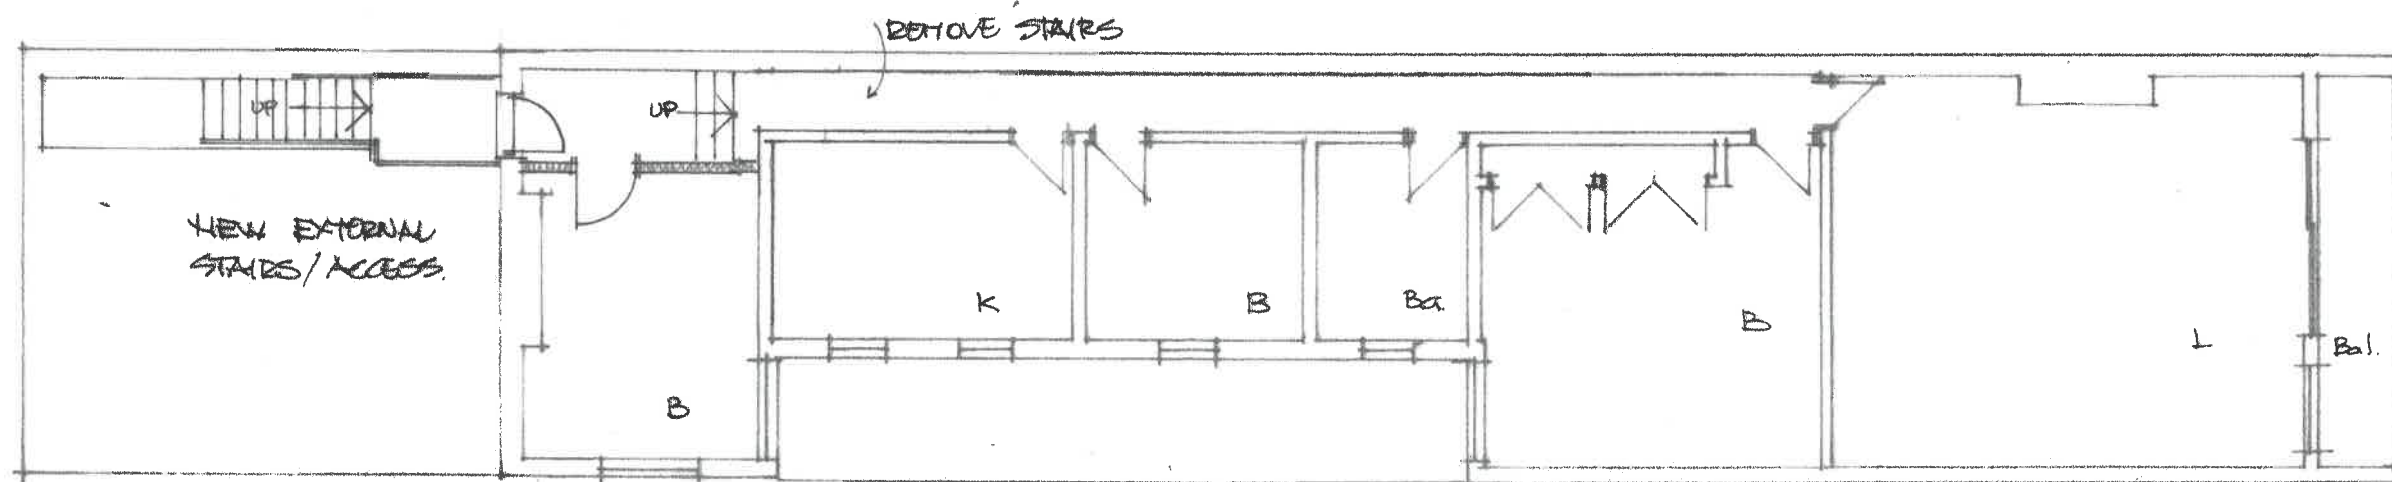

FIRST FLOOR PLAN



SITE PLAN 1:500

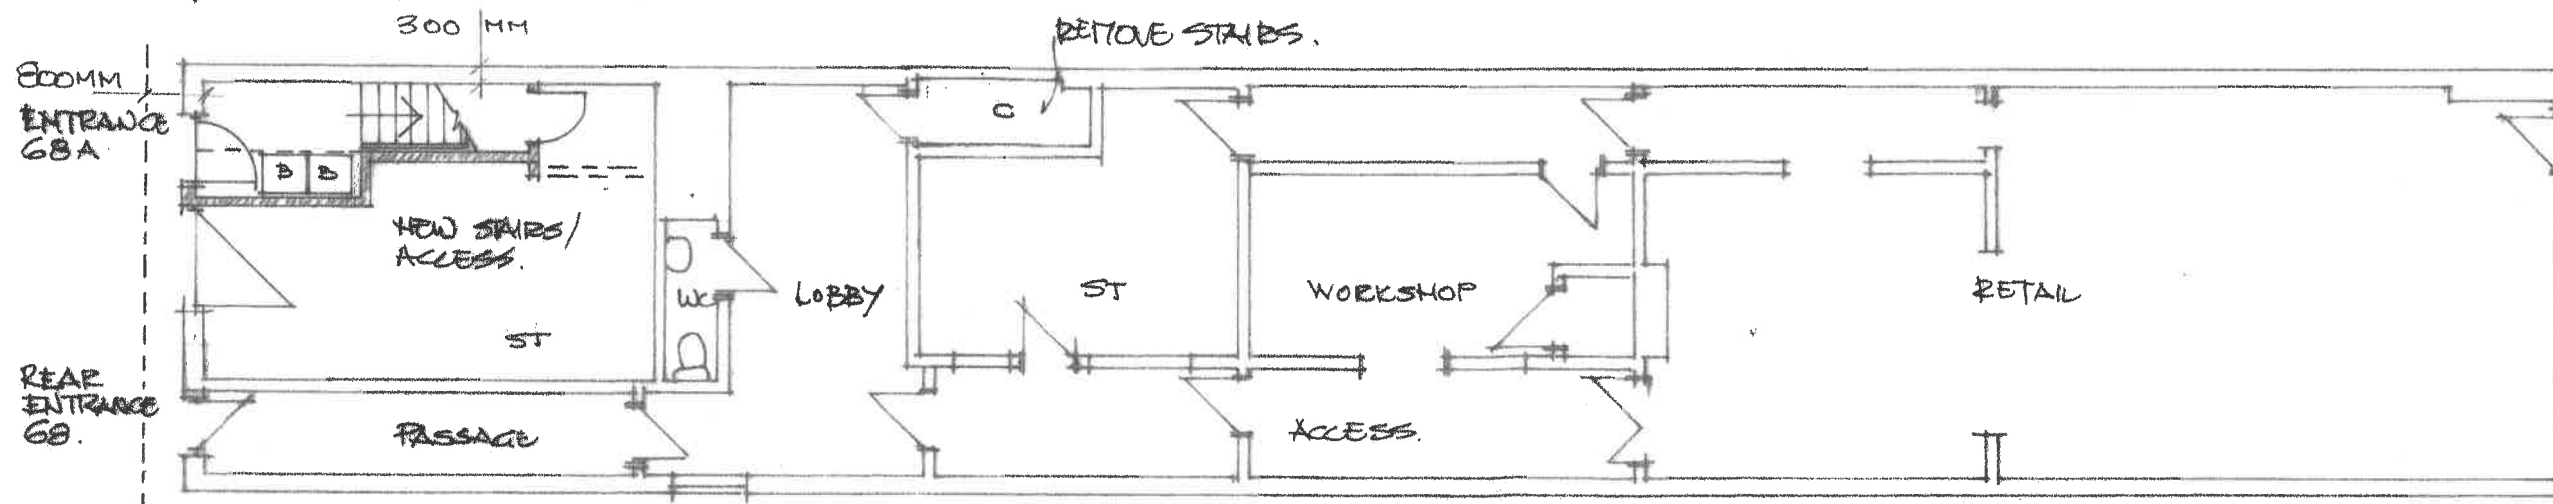

GROUND FLOOR PLAN.

FRONT ENTRANCE GB

NEW ENTRANCE TO
68A ALDWICK ROAD
BOGNOR REGIS
PO21 2PE.
NOVEMBER 2019 1:100, 1:500.

PROPOSED
PLANS
PROPOSED
ELEVATIONS
SITE PLAN
DRG 2A