




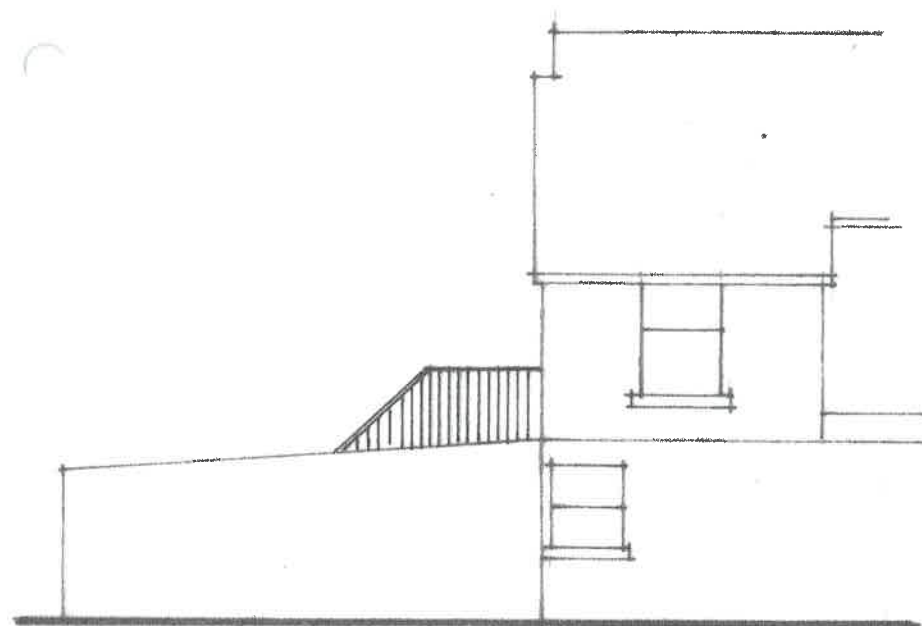



SIDE ELEVATION - WEST 1:100

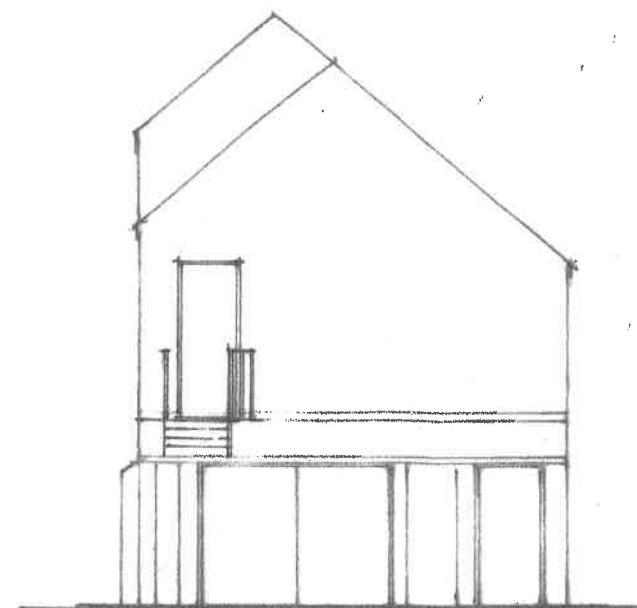



REAR ELEVATION NORTH 1:100

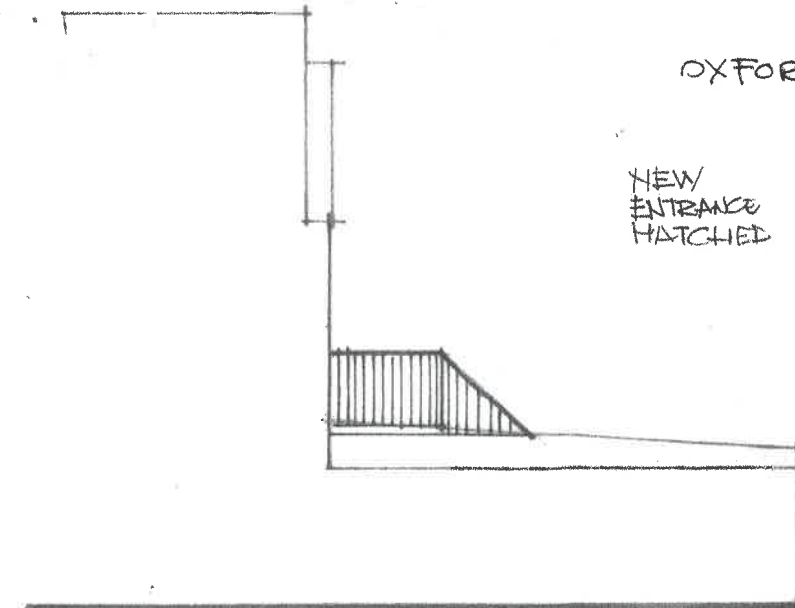

SIDE ELEVATION - EAST 1:100

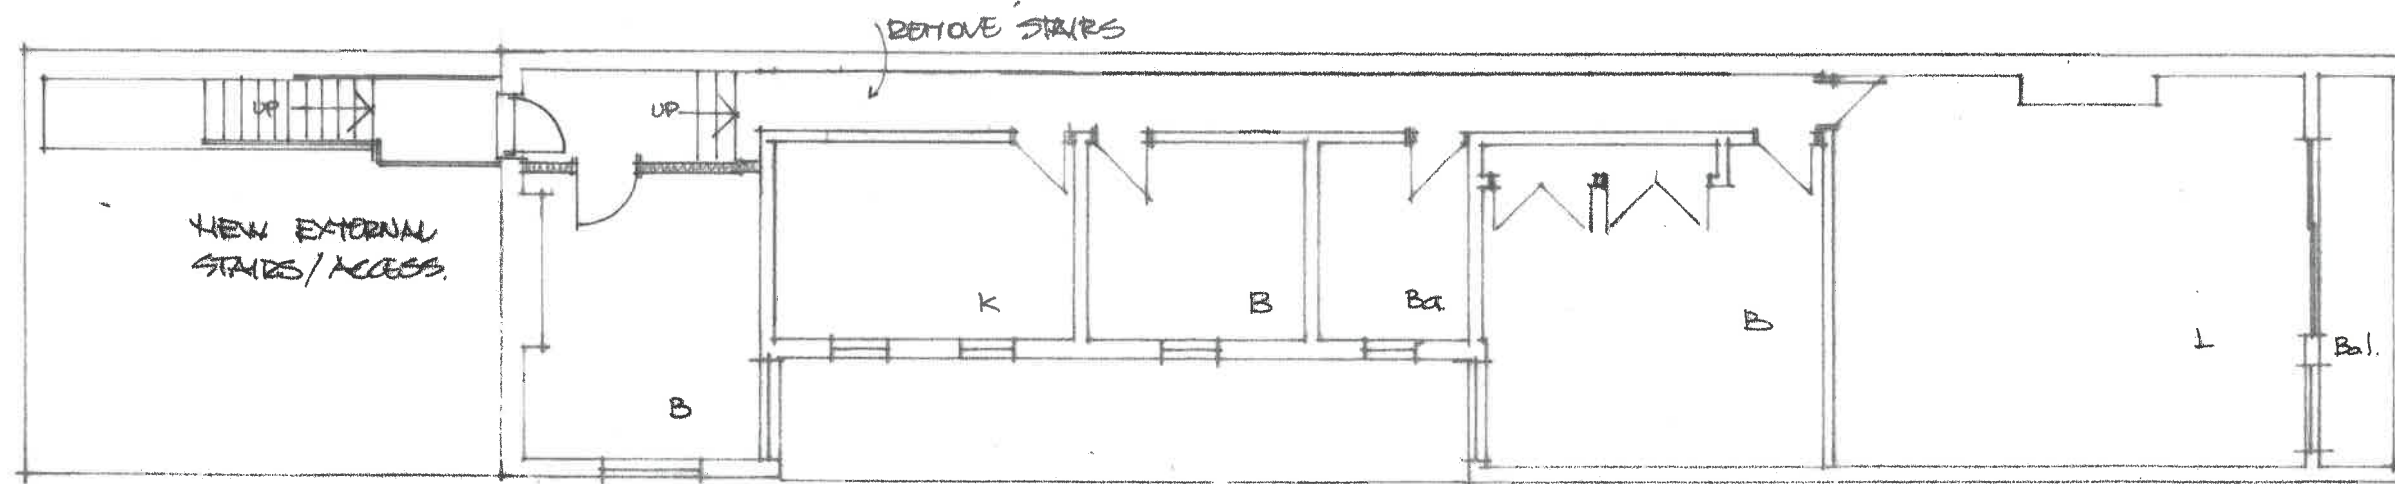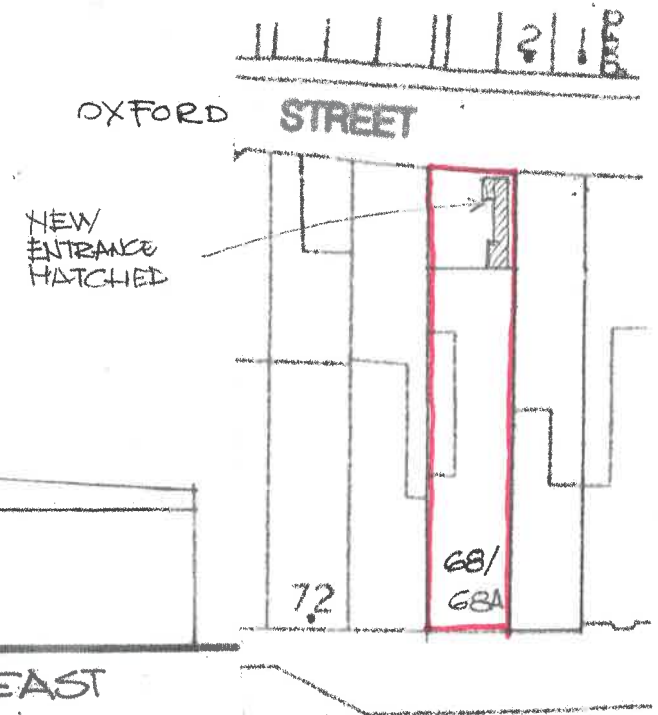

FIRST FLOOR PLAN

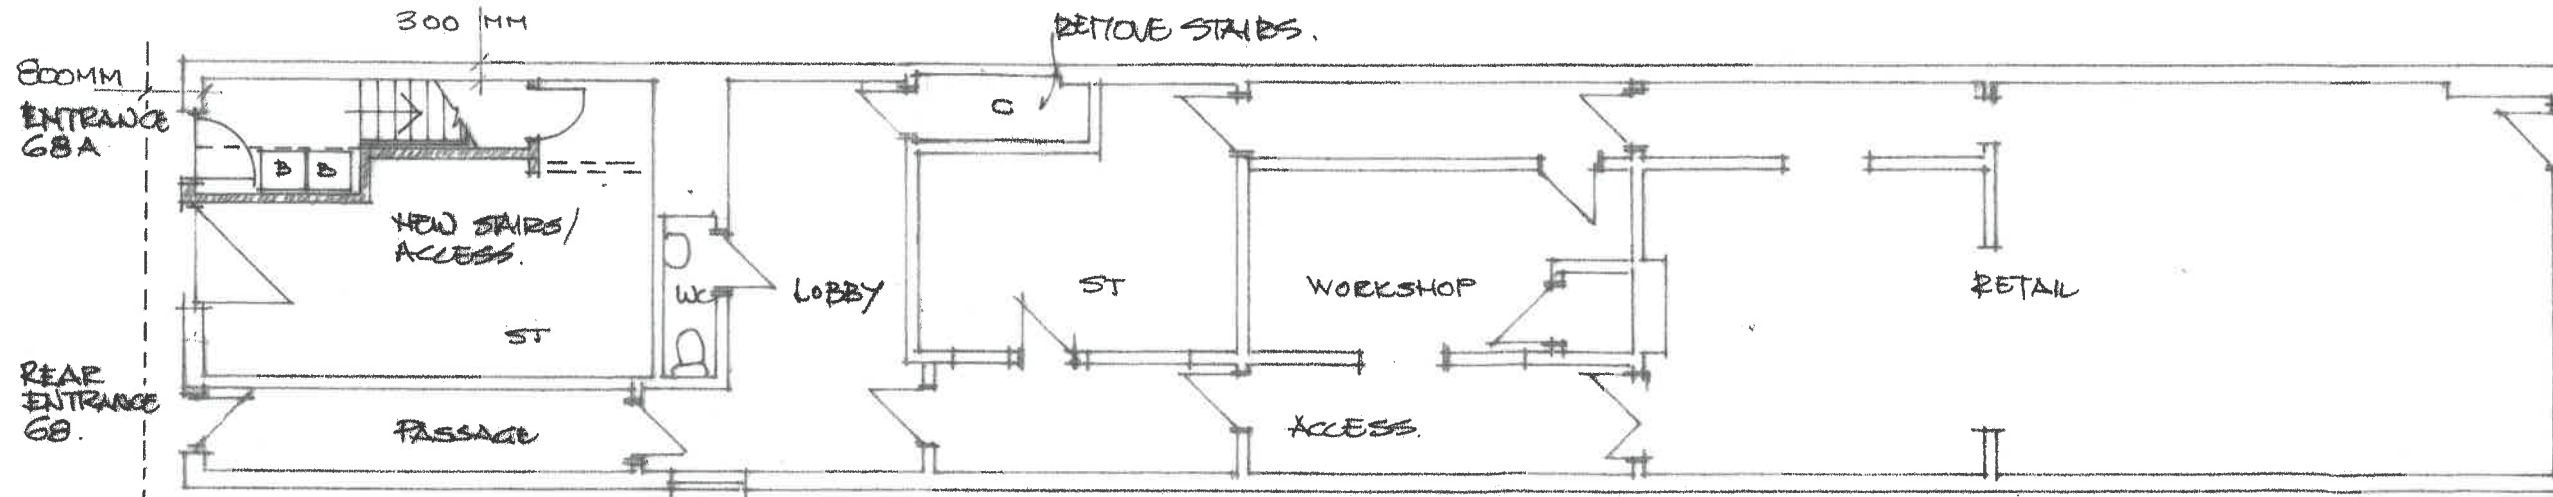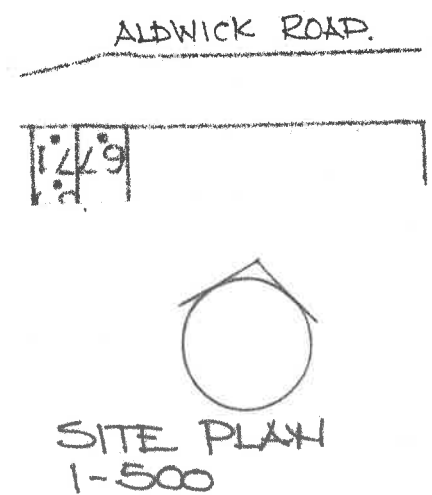

GROUND FLOOR PLAN.

NEW ENTRANCE TO
68A ALDWICK ROAD
BOGNOR REGIS
PO21 2PE.
NOVEMBER 2019 1:100, 1:500.

FRONT ENTRANCE
68.

PROPOSED
PLANS
PROPOSED
ELEVATIONS
SITE PLAN
DRG 2A