




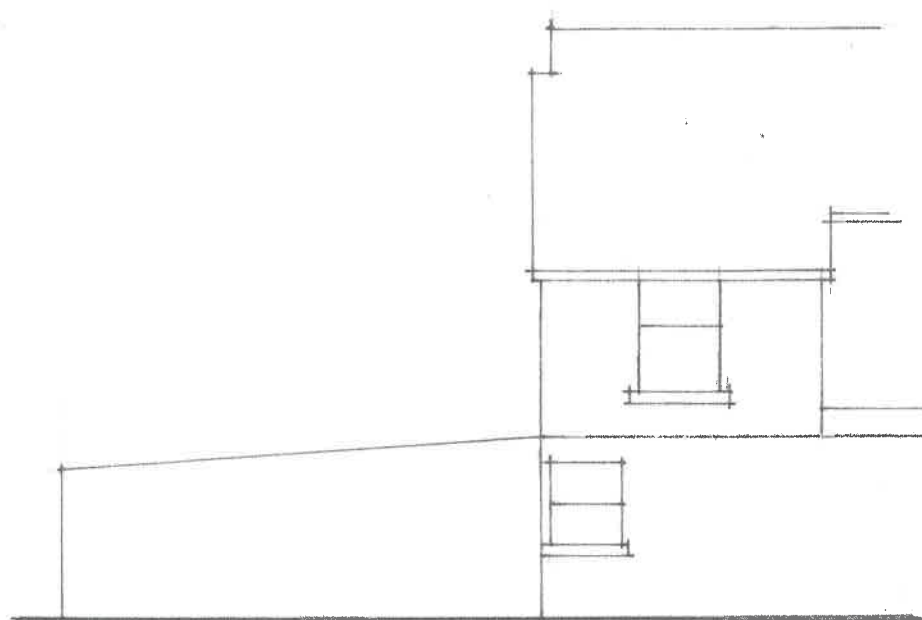


SIDE ELEVATION - WEST 1:100

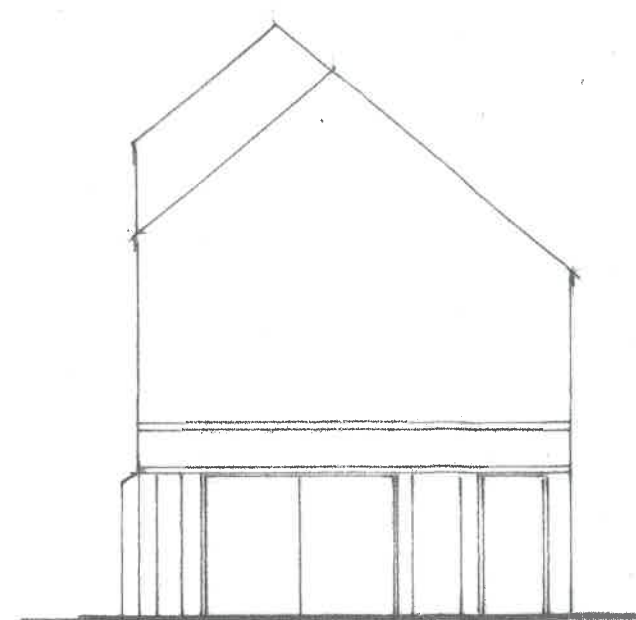


REAR ELEVATION NORTH 1:100

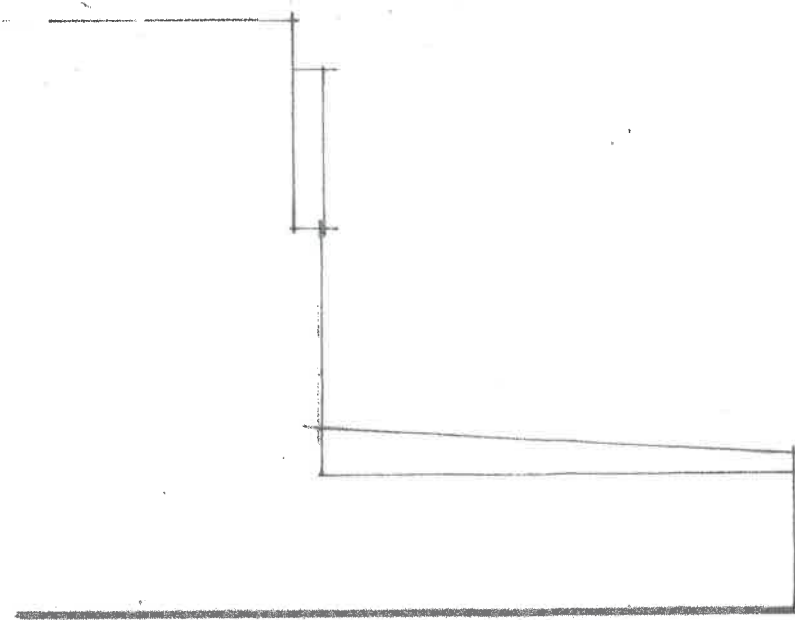

SIDE ELEVATION - EAST 1:100

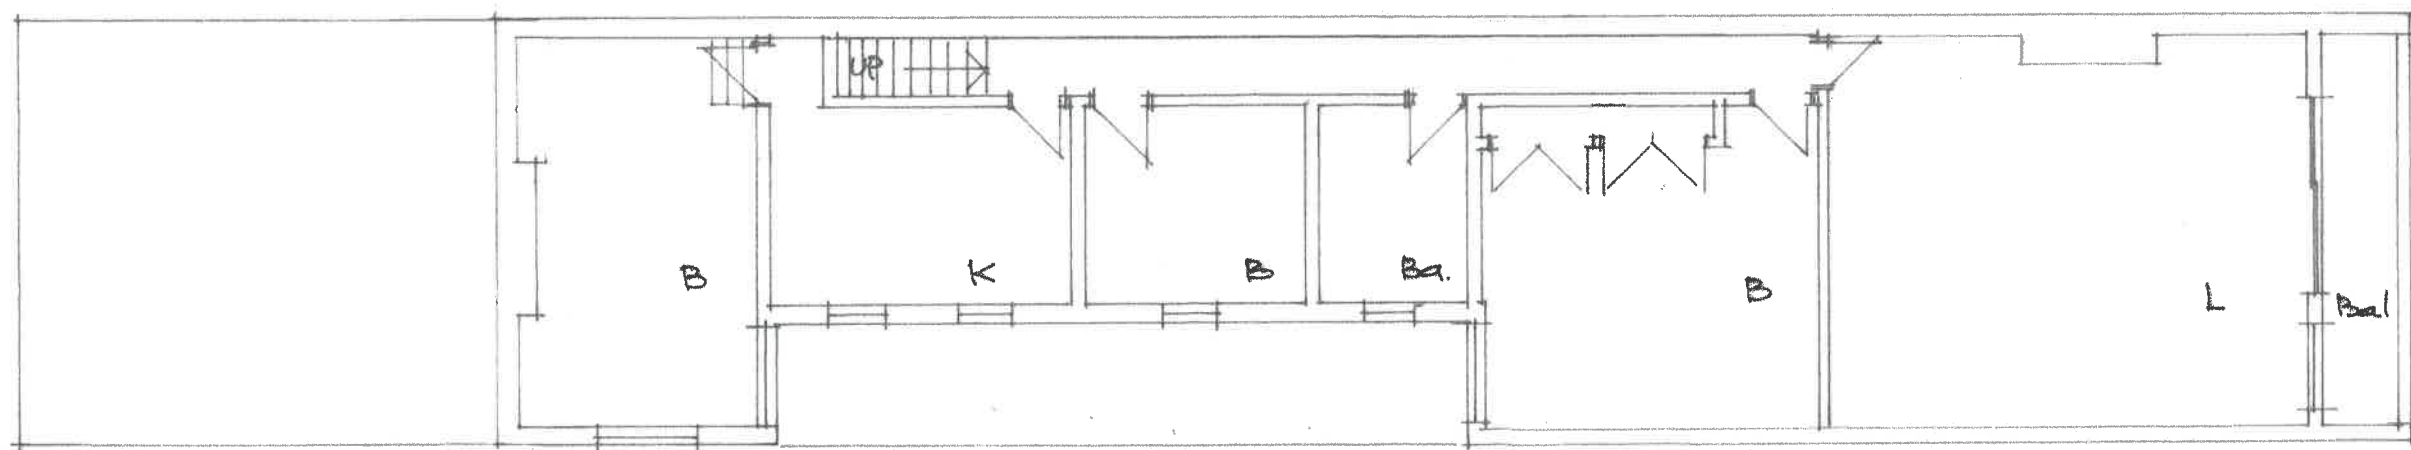

FIRST FLOOR PLAN

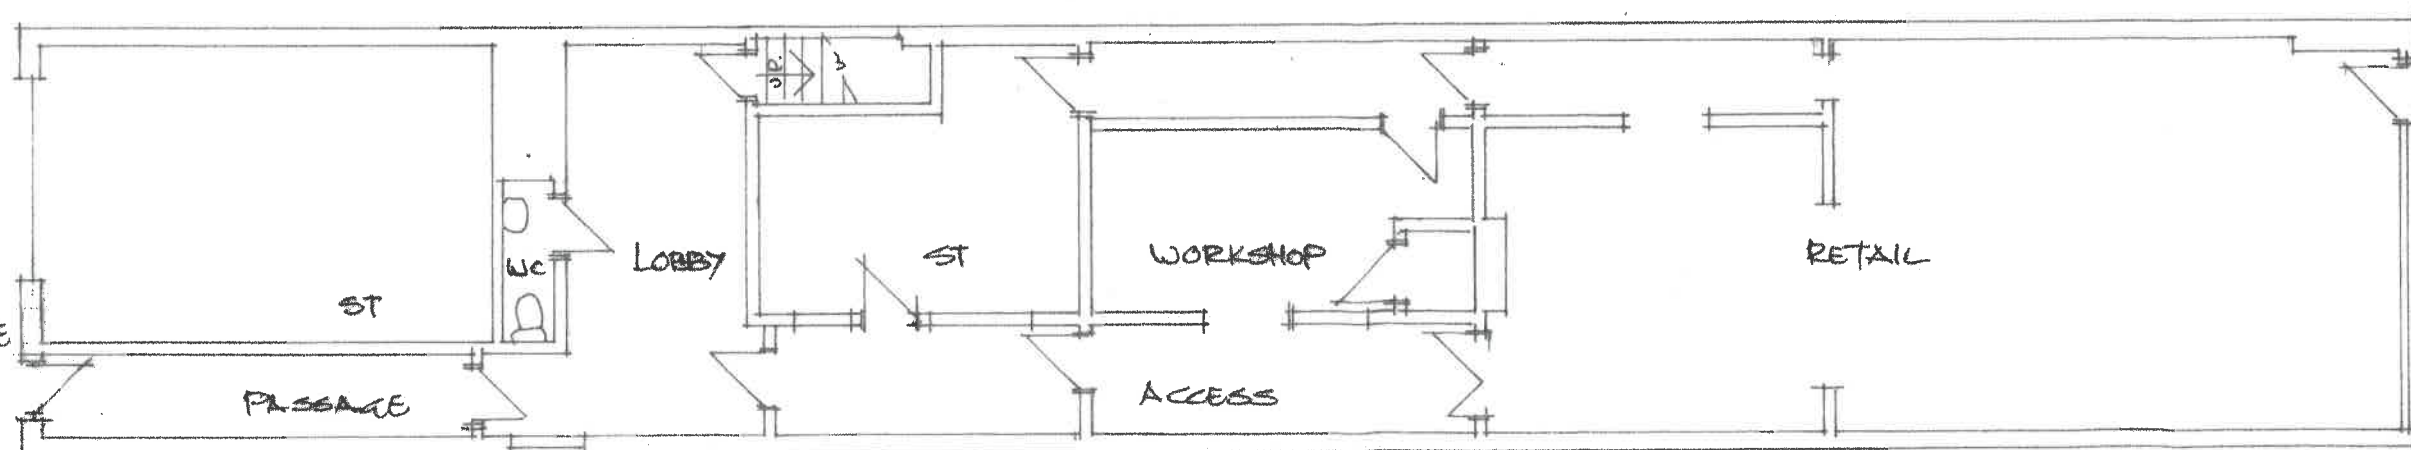

GROUND FLOOR PLAN

FRONT ENTRANCE 68.

NEW ENTRANCE TO
68A ALDWICK ROAD
BOGNOR REGIS
PO21 2PE
NOVEMBER 2019 1:100, 1:1250

EXISTING
PLANS
EXISTING
ELEVATIONS
LOCATION
DRG 1