



from
**Southern
Water**

Planning and Development Services
Arun District Council
Arun Civic Centre
Maltravers Road
Littlehampton
West Sussex
BN17 5LF

Your ref
BR/327/19/DOC

Our ref
PLAN-031402

Date
12/02/2020

Dear Sir/Madam,

Proposal: Approval of details reserved by condition imposed under ref BR/324/17/PL relating to Condition No 3 - surface water drainage, 4 - Pre-commencement site meeting with Tree Officer, 5 - Construction Management Plan, 6 - existing public sewer and 7 - foul sewerage disposal.
Site: BR/327/19/DOC: - 283-285A Chichester Road, Bognor Regis, PO21 5AH.

Thank you for your letter dated 15/01/2020.

Southern Water would have no objections to discharge condition 06, 07 and 03 relating to foul and surface water drainage. An approval for the connection to the public sewer should be submitted under Section 106 of the Water Industry Act.

Southern Water would have no comments to make with regards to other conditions being subject of consultation.

For any queries please contact us at


Yours faithfully,

Joff Edevane
Growth Planning Lead
Business Channels

Southern Water, Southern House, Yeoman Road, Worthing, West Sussex, BN13 3NX
southernwater.co.uk

Southern Water Services Ltd, Registered Office: Southern House, Yeoman Road, Worthing, West Sussex, BN13 3NX Registered in England No. 2366670

SOUTHERN WATER

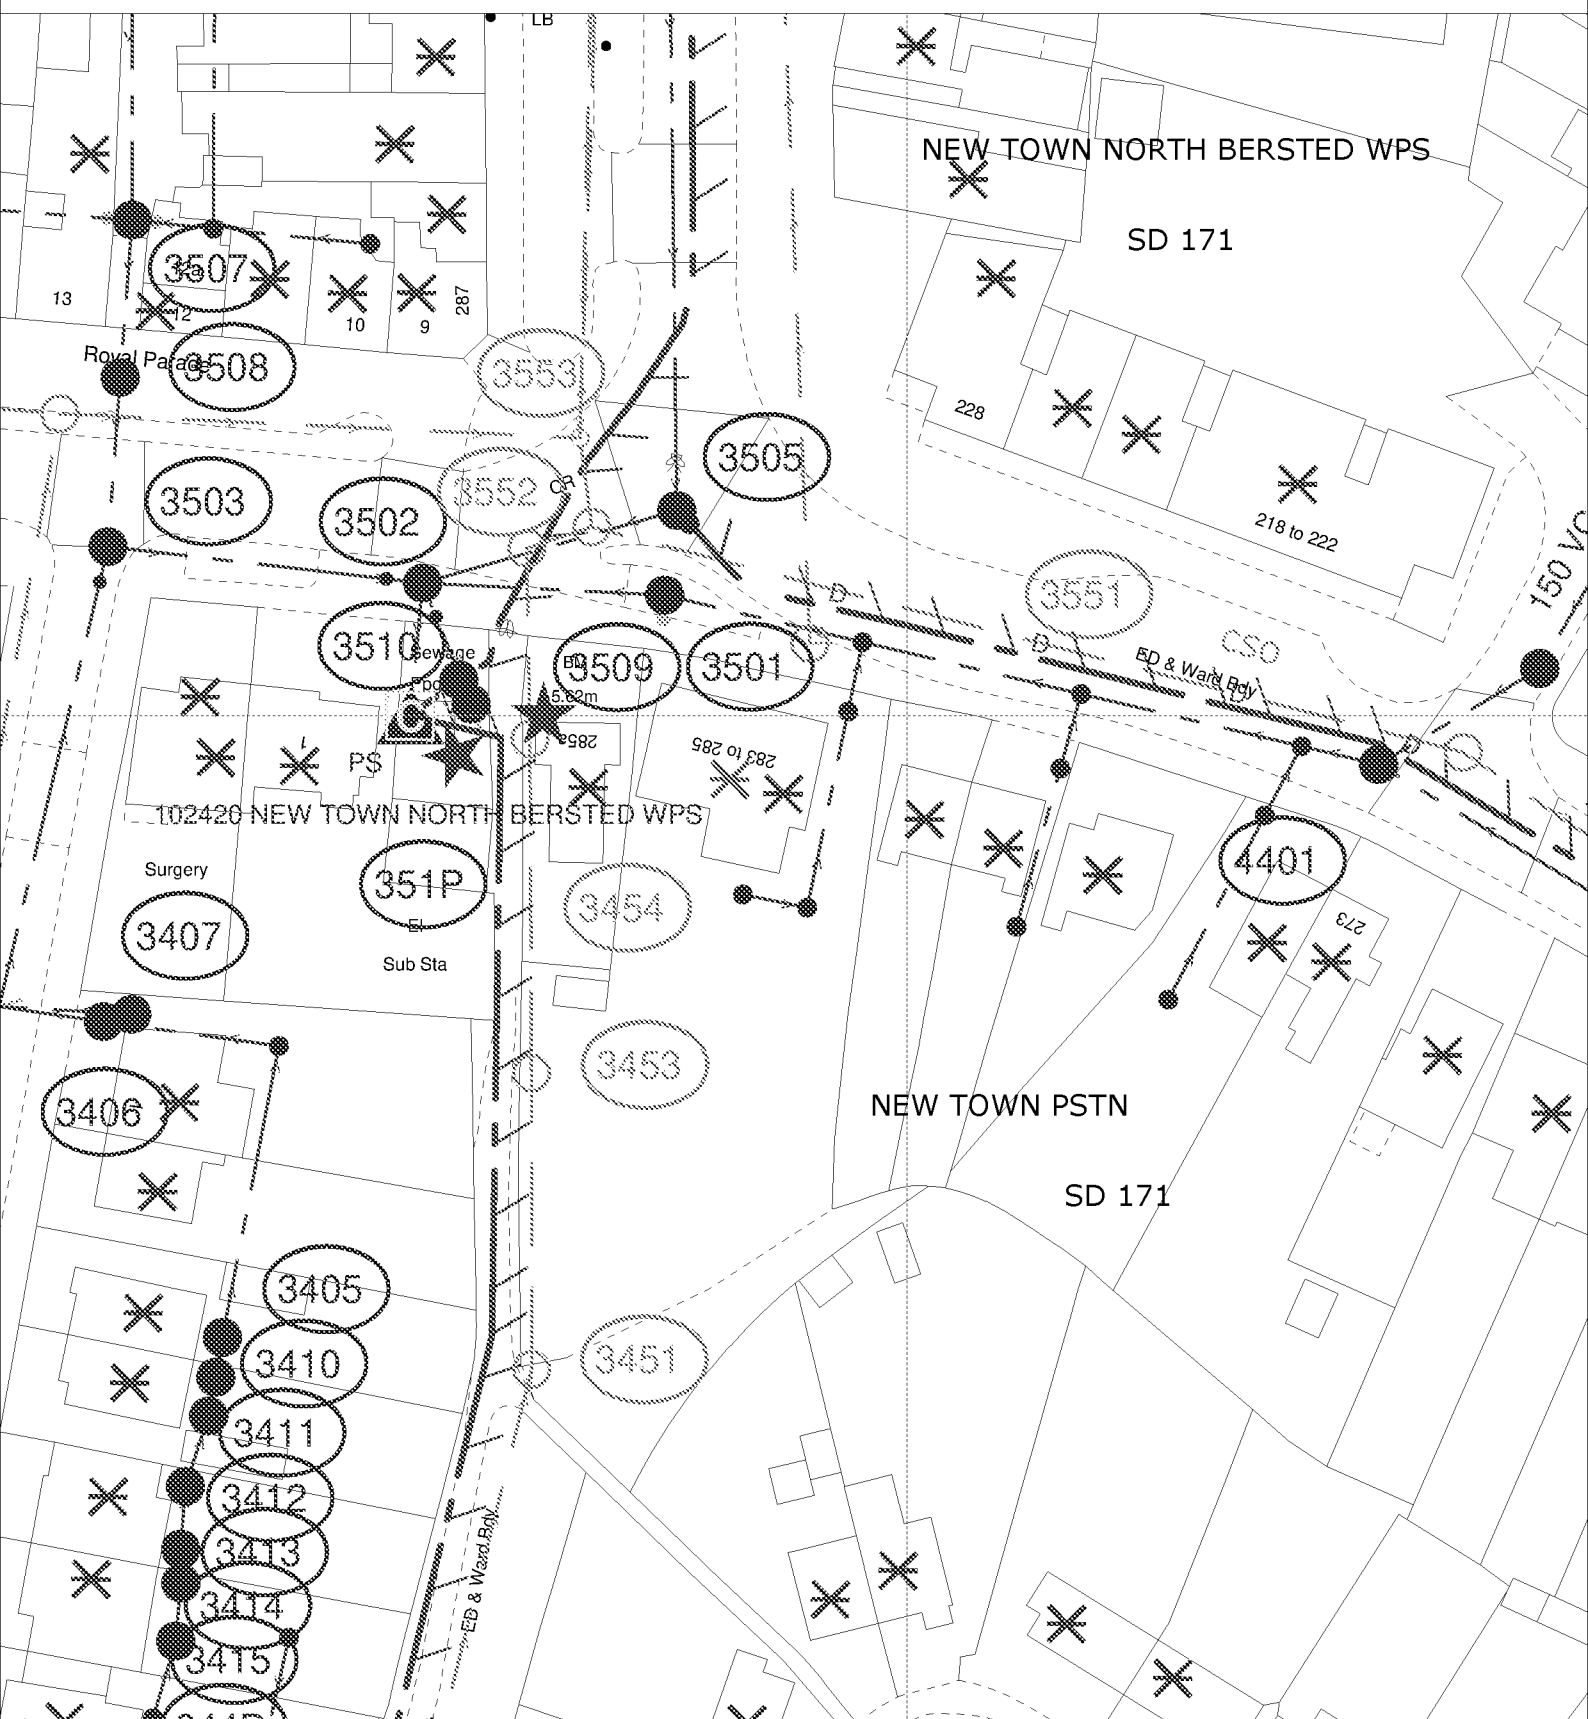

The positions of pipes shown on this plan are believed to be correct, but Southern Water Services Ltd accept no responsibility in the event of inaccuracy. The actual positions should be determined on site.

Based upon Ordnance Survey Digital Data with the permission of the controller of H.M.S.O. Crown Copyright Reserved Licence No. WU 298530

O.S. REF: SU9200SW

Scale: 1:625

Screen Print

WARNING: BAC pipes are constructed of Bonded Asbestos Cement

WARNING: Unknown (UNK) materials may include Bonded Asbestos Cement

ARUN DISTRICT COUNCIL BR/327/19/DOC



Printed By: chandne

Date: 12-2-2020

Southern Water MapGuide Browser

Requested By: