


ORIGINAL SIZE OF THIS DRAWING IS A3

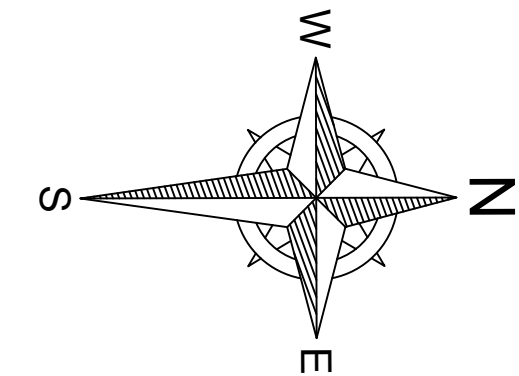

REV.	DATE	REVISIONS

NOTES: 1. DO NOT SCALE FROM THIS DRAWING. 2. ALL DIMENSIONS AND LEVELS TO BE CHECKED ON SITE BEFORE CARRYING OUT WORK.
3. ALL DISCREPANCIES TO BE REPORTED TO THE ARCHITECT BEFORE CARRYING OUT WORK. 4. READ WITH OTHER CONTRACT DOCUMENTS 5. IF IN DOUBT ASK.
COPY RIGHT & OWNERSHIP OF THIS DRAWING AND THE DESIGN OF THE BUILDING SHOWN ON THIS DRAWING IS VESTED IN THE ARCHITECTS WHOSE PRIOR WRITTEN
CONSENT IS REQUIRED FOR ITS USE, REPRODUCTION OR FOR COPYING TO ANY THIRD PARTY.


E-mail info@admarchitects.co.uk
web site www.admarchitects.co.uk

PROJECT 285 CHICHESTER ROAD BOGNOR REGIS				CLIENT MR JASON WELLER		
DRAWING TITLE SITE COMPOUND AREAS AS PROPOSED				COMPUTER FILE NAME DWG.DWG		
				ORIGINAL SIZE OF THIS DRAWING IS A3		
				DRAWING NUMBER		
DRAWN	CHECKED	DATE	SCALE - AS SCALE RODS	PROJECT NUMBER	ACTUAL DRAWING NUMBER	REVISION
DCH	MB	FEB '20	1:200	1532	09	-
TRINITY, STRETINGTON, CHICHESTER, WEST SUSSEX. PO18 0LA, UNITED KINGDOM.				TEL. 01243 771166		

© COPYRIGHT - ALL RIGHTS RESERVED

ARCHITECTS
DESIGN
&
MANAGEMENT

ARJUN DISTRICT COUNCIL BR/32719/DO6

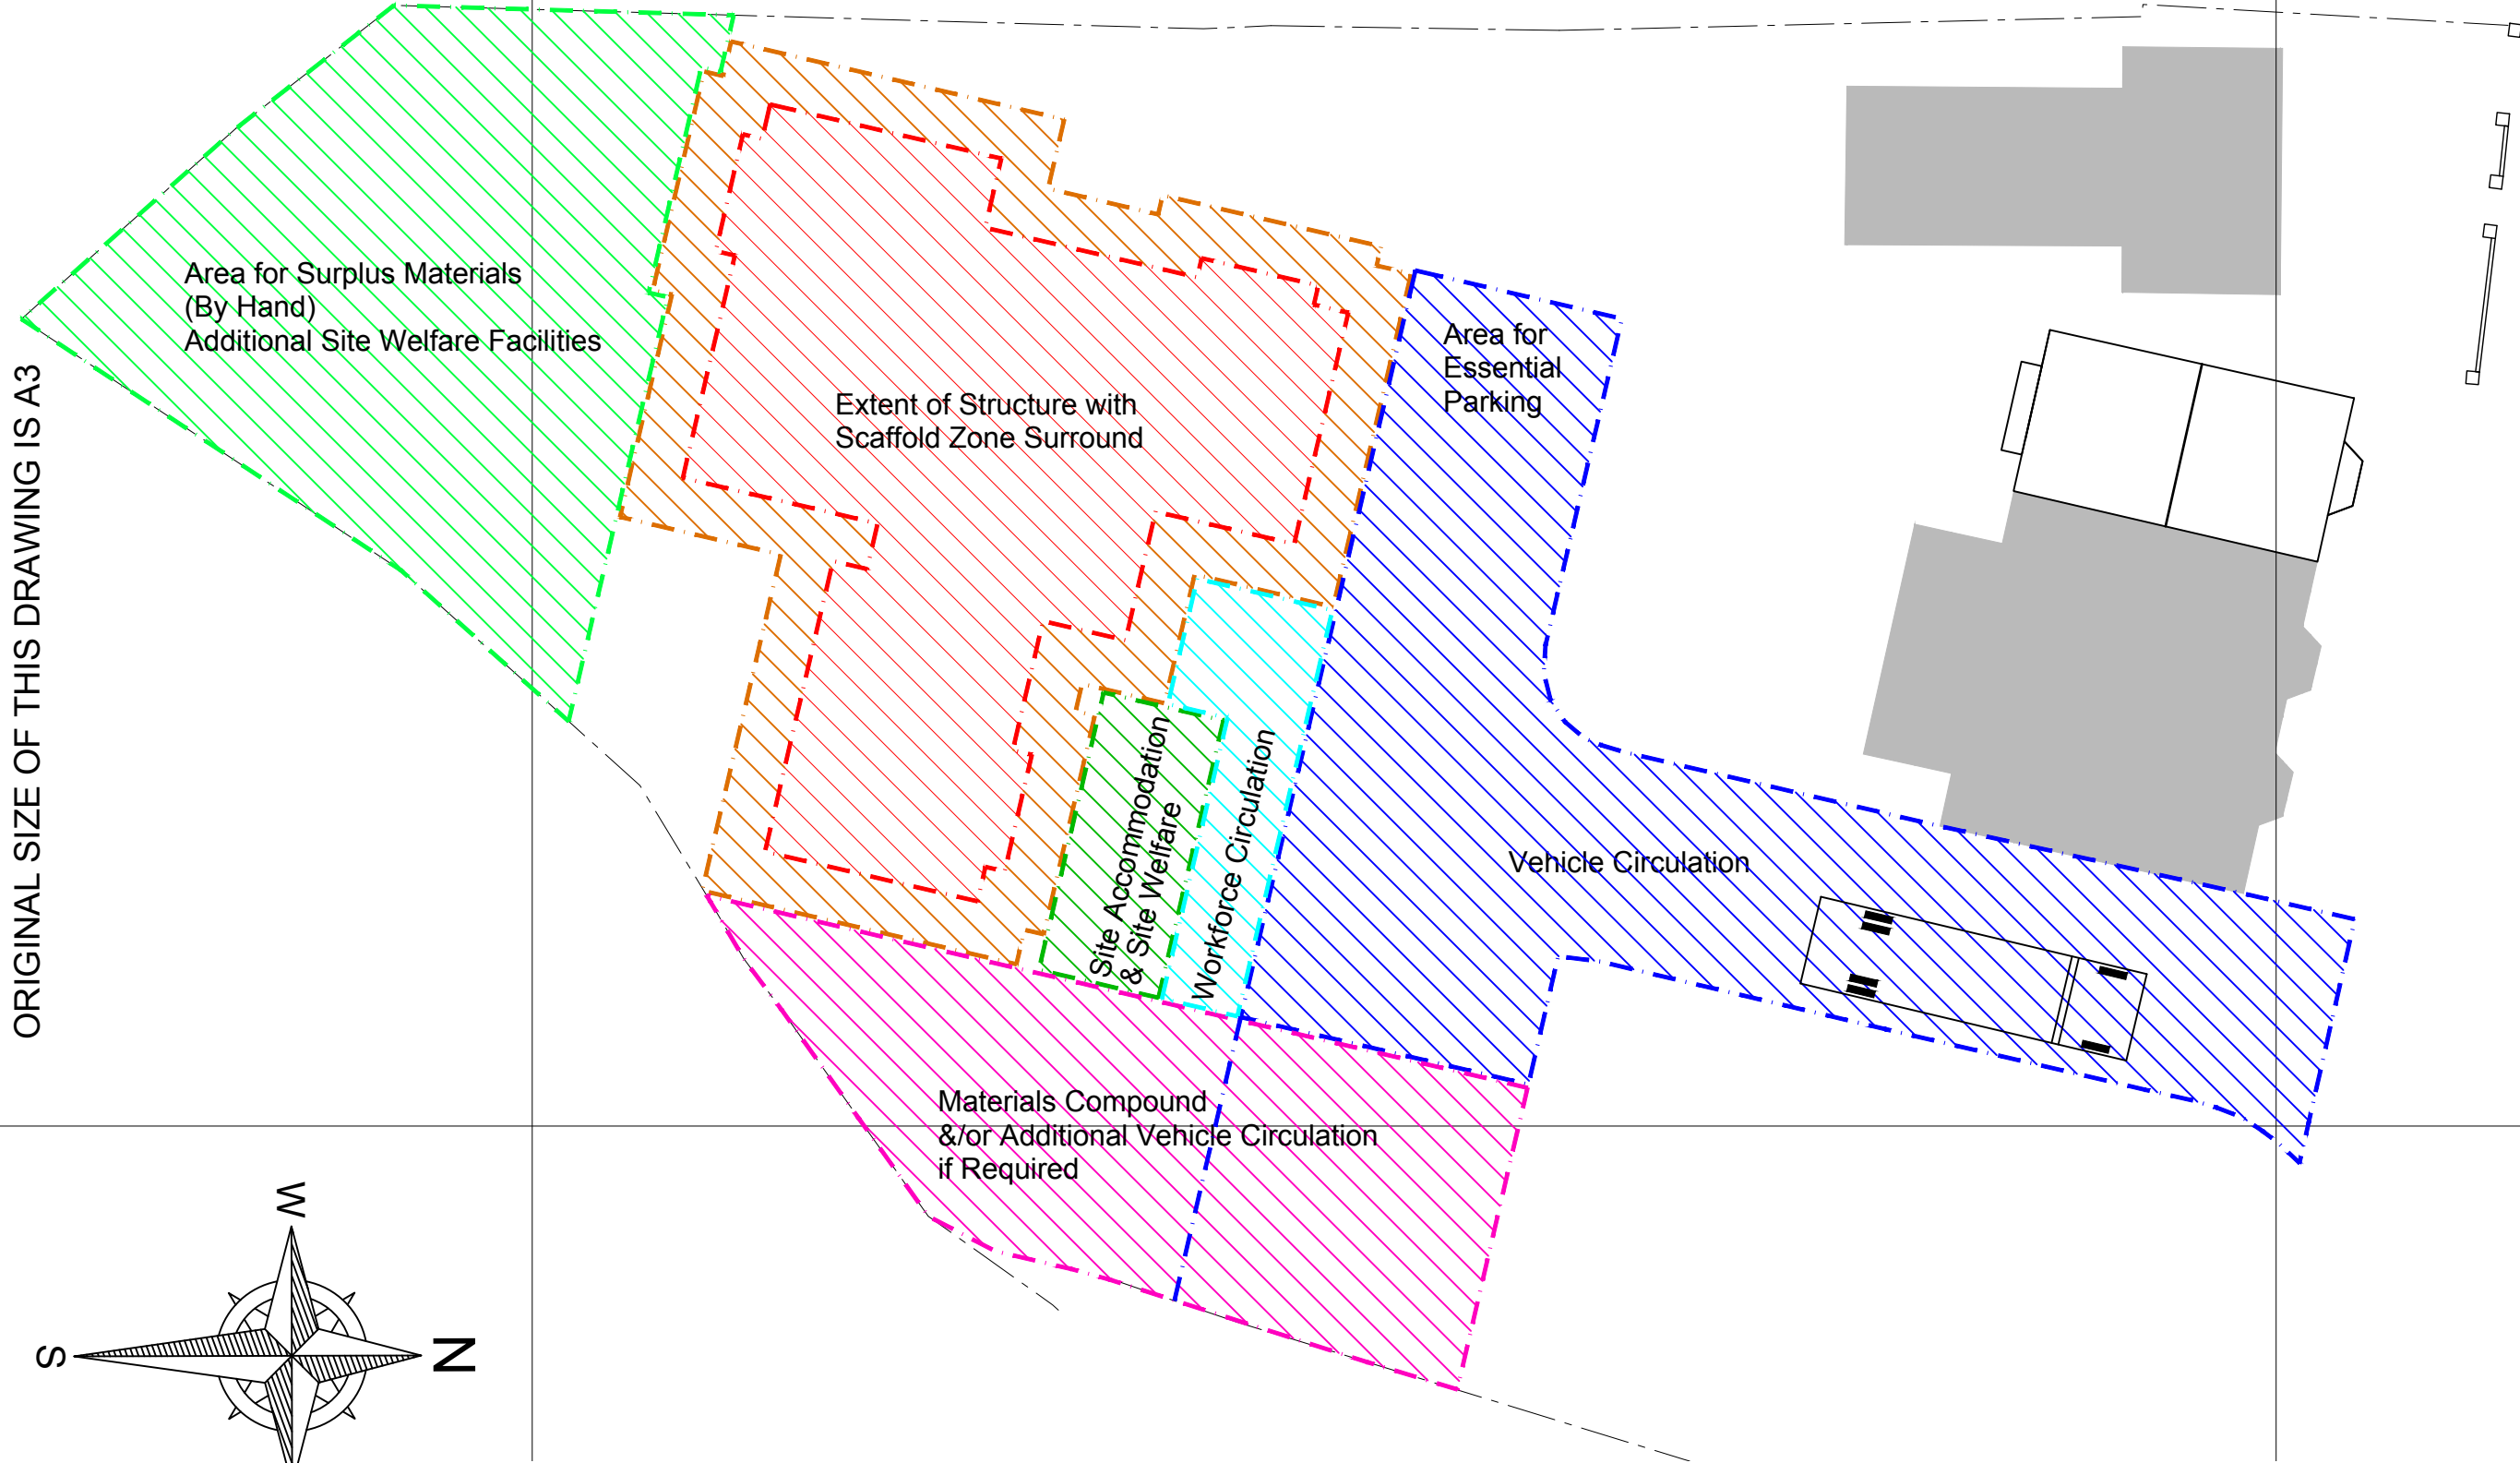

SCALE

5 METRES

25 METRES