
Bognor Pier; Proposed alterations to a listed building

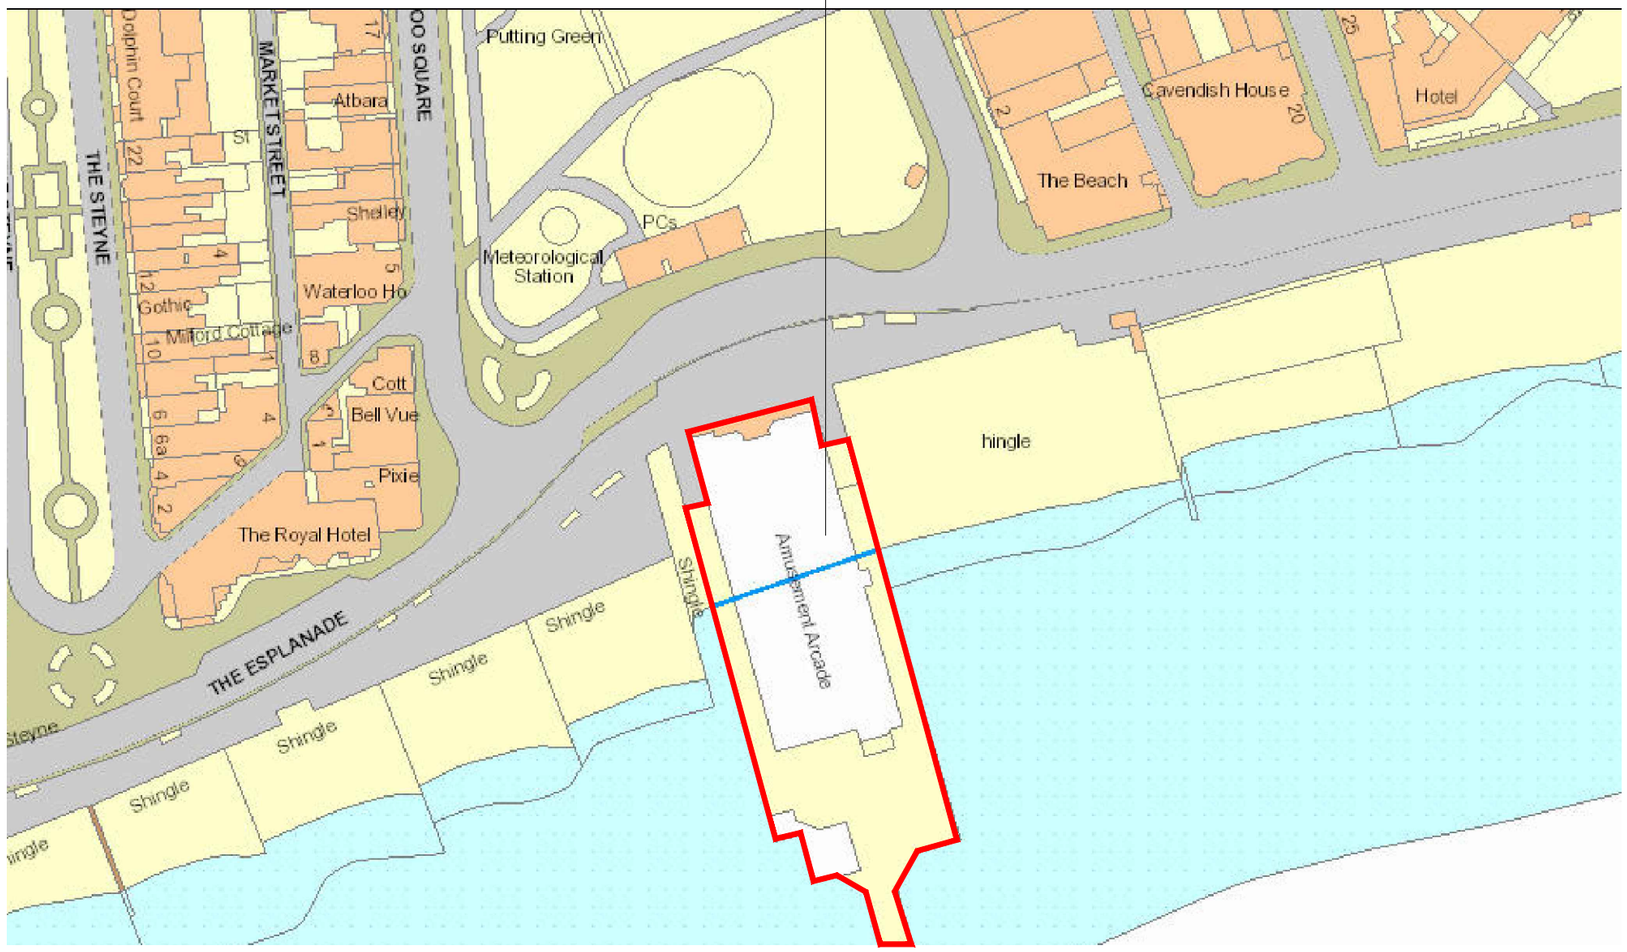

Site Location Plan 1:1250