


ELLASDALE ROAD

TALDUA PLACE

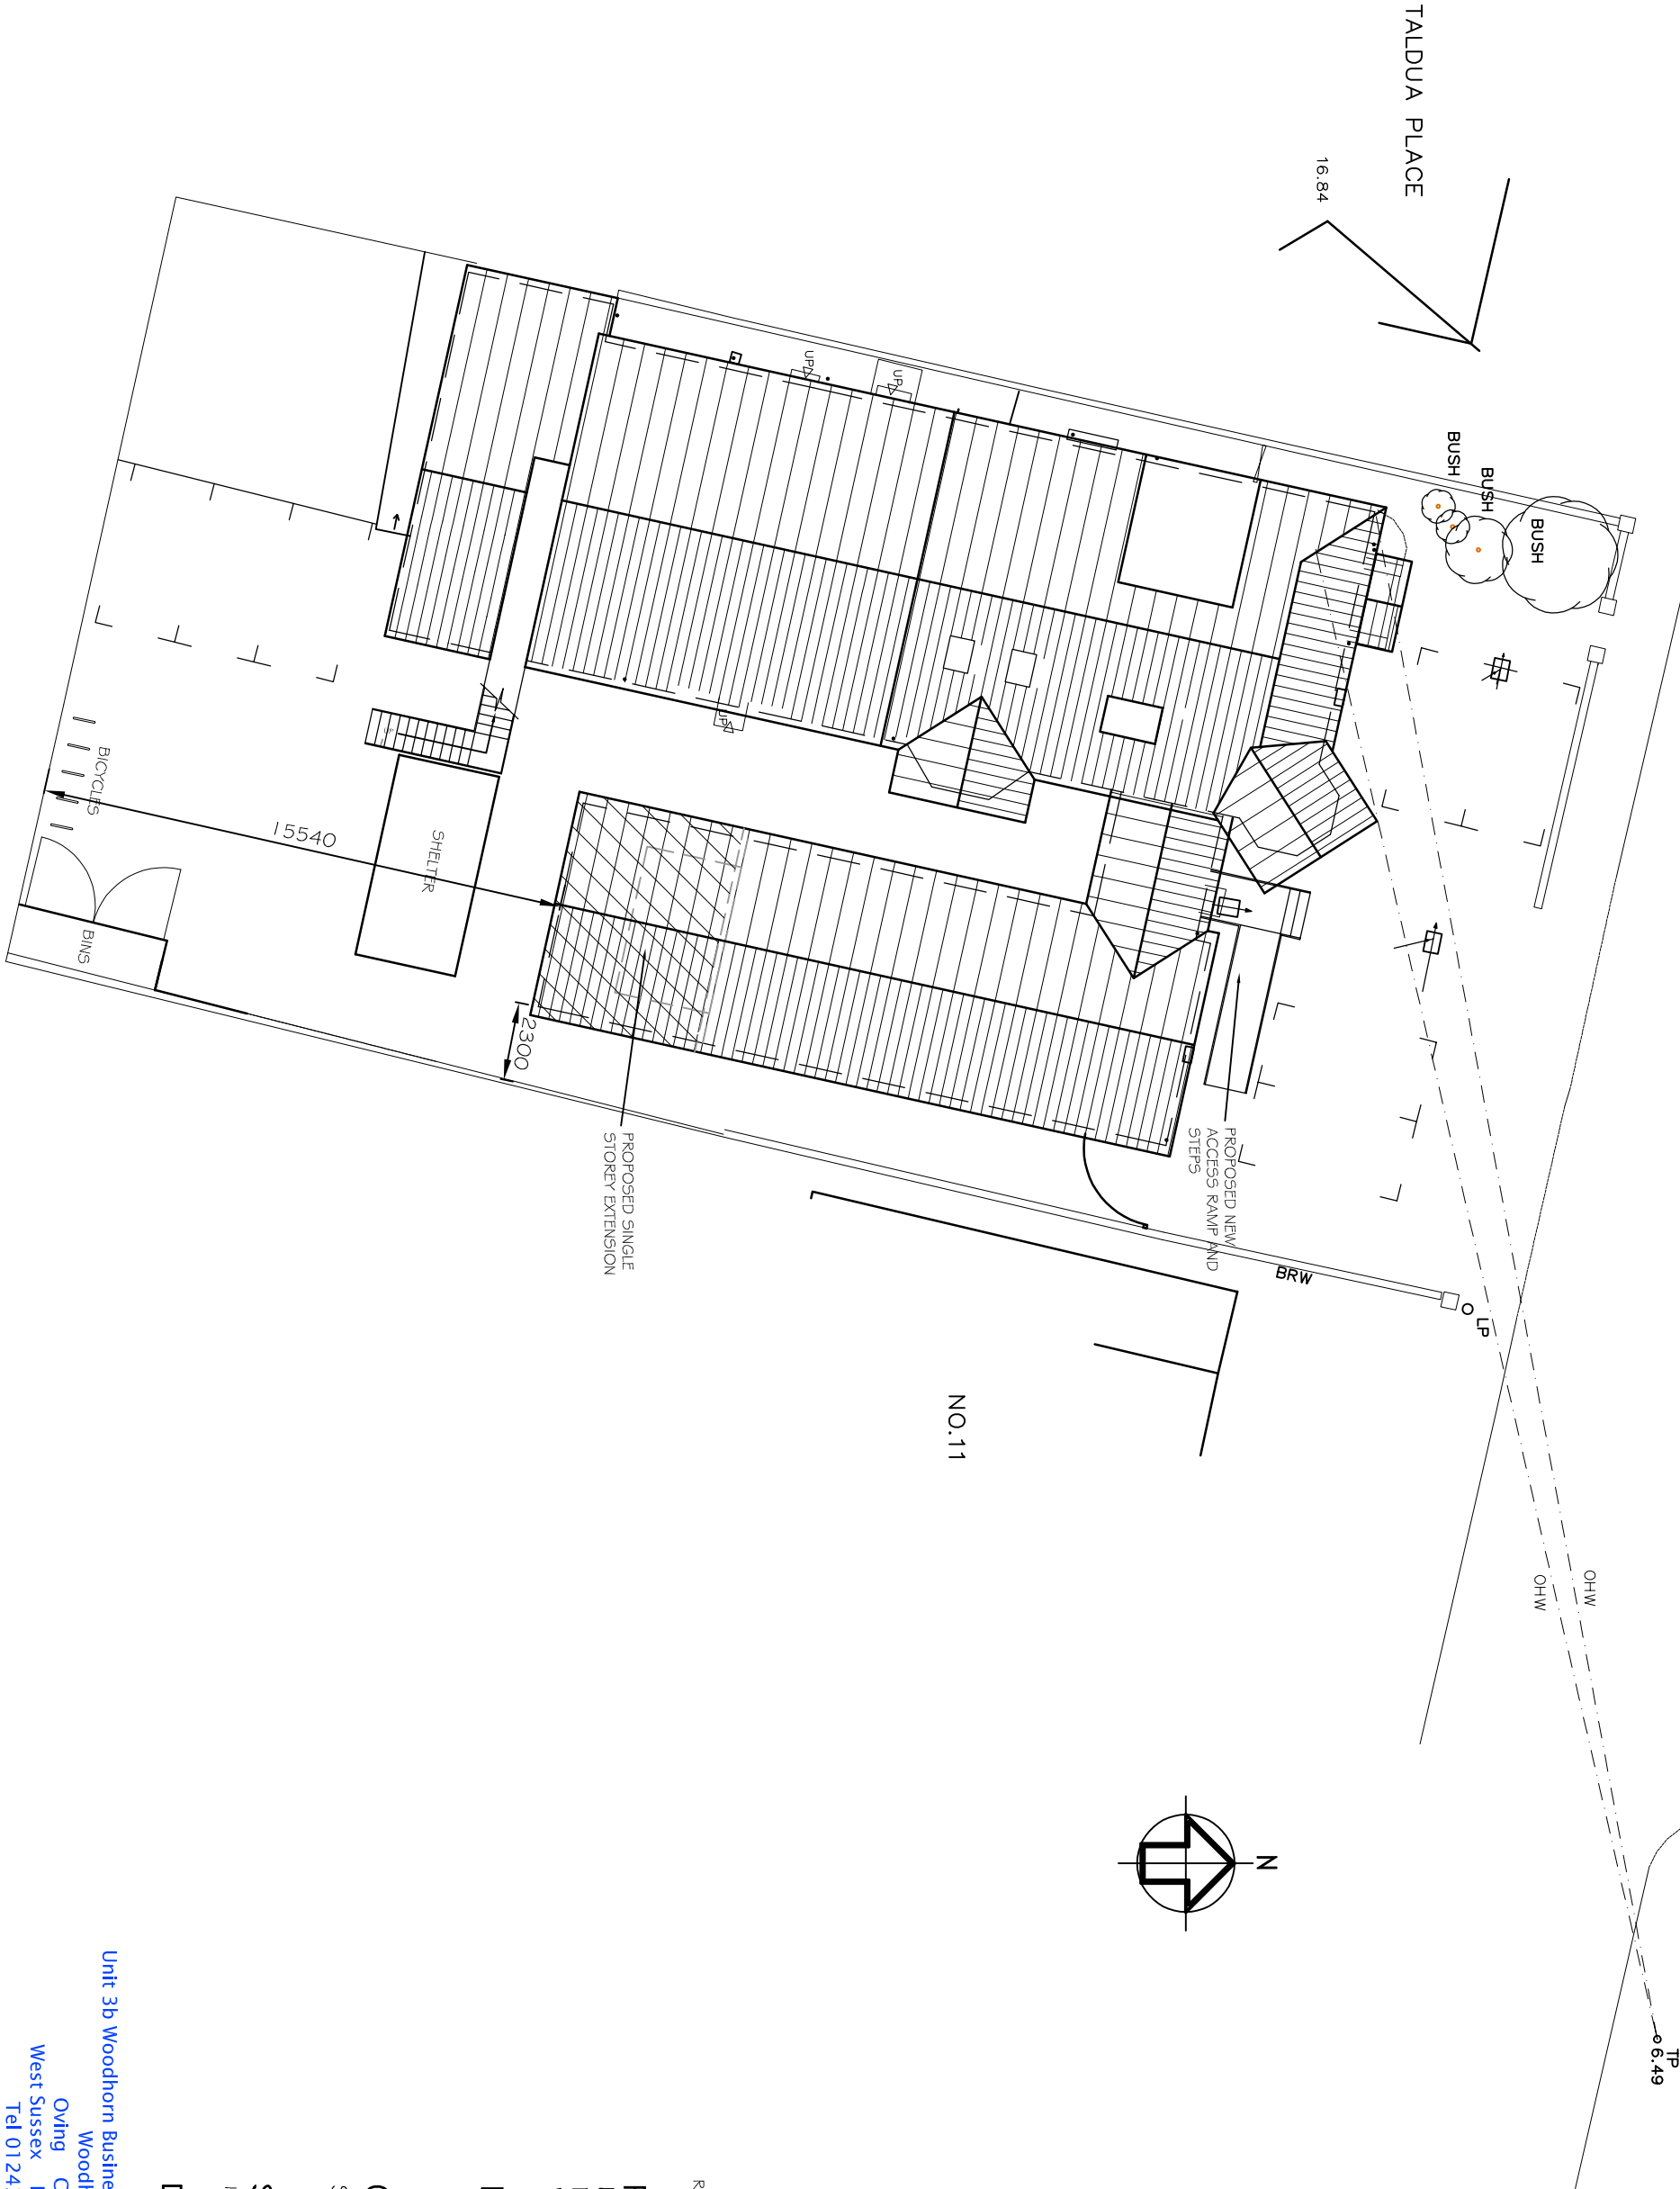

NOTES
1. WRITTEN DIMENSIONS TO BE TAKEN IN PREFERENCE TO SCALE, AND
2. THIS DRAWING IS TO BE READ IN CONJUNCTION WITH ALL OTHER
DOCUMENTS RELATING TO THIS PROJECT.
ANY DISCREPANCIES ARE TO BE REFERRED IMMEDIATELY TO THE
PROJECT DESIGNER.
THIS DRAWING IS COPYRIGHT, AND SHOULD NOT BE USED OR
REPRODUCED WITHOUT PERMISSION.
IT IS THE CONTRACTOR'S RESPONSIBILITY TO ENSURE COMPLIANCE
WITH THE BUILDING REGULATIONS.

REV	DESCRIPTION	DATE
-----	-------------	------

PROJECT
15 ELLASDALE ROAD
BOGNOR REGIS
WEST SUSSEX

DRAWING TITLE
SITE LAYOUT PLAN

CLIENT
STONEPILLOW

SCALE	DRAWN BY	DATE
1:200 @A3	PLB	DEC 18

DWG NO	825/10	REV. -
--------	--------	--------

Unit 3b Woodhorn Business Centre
Woodhorn Lane
Oving Chichester
West Sussex PO20 2BX
Tel 01 243 774764
www.sloaneandbrown.co.uk

