



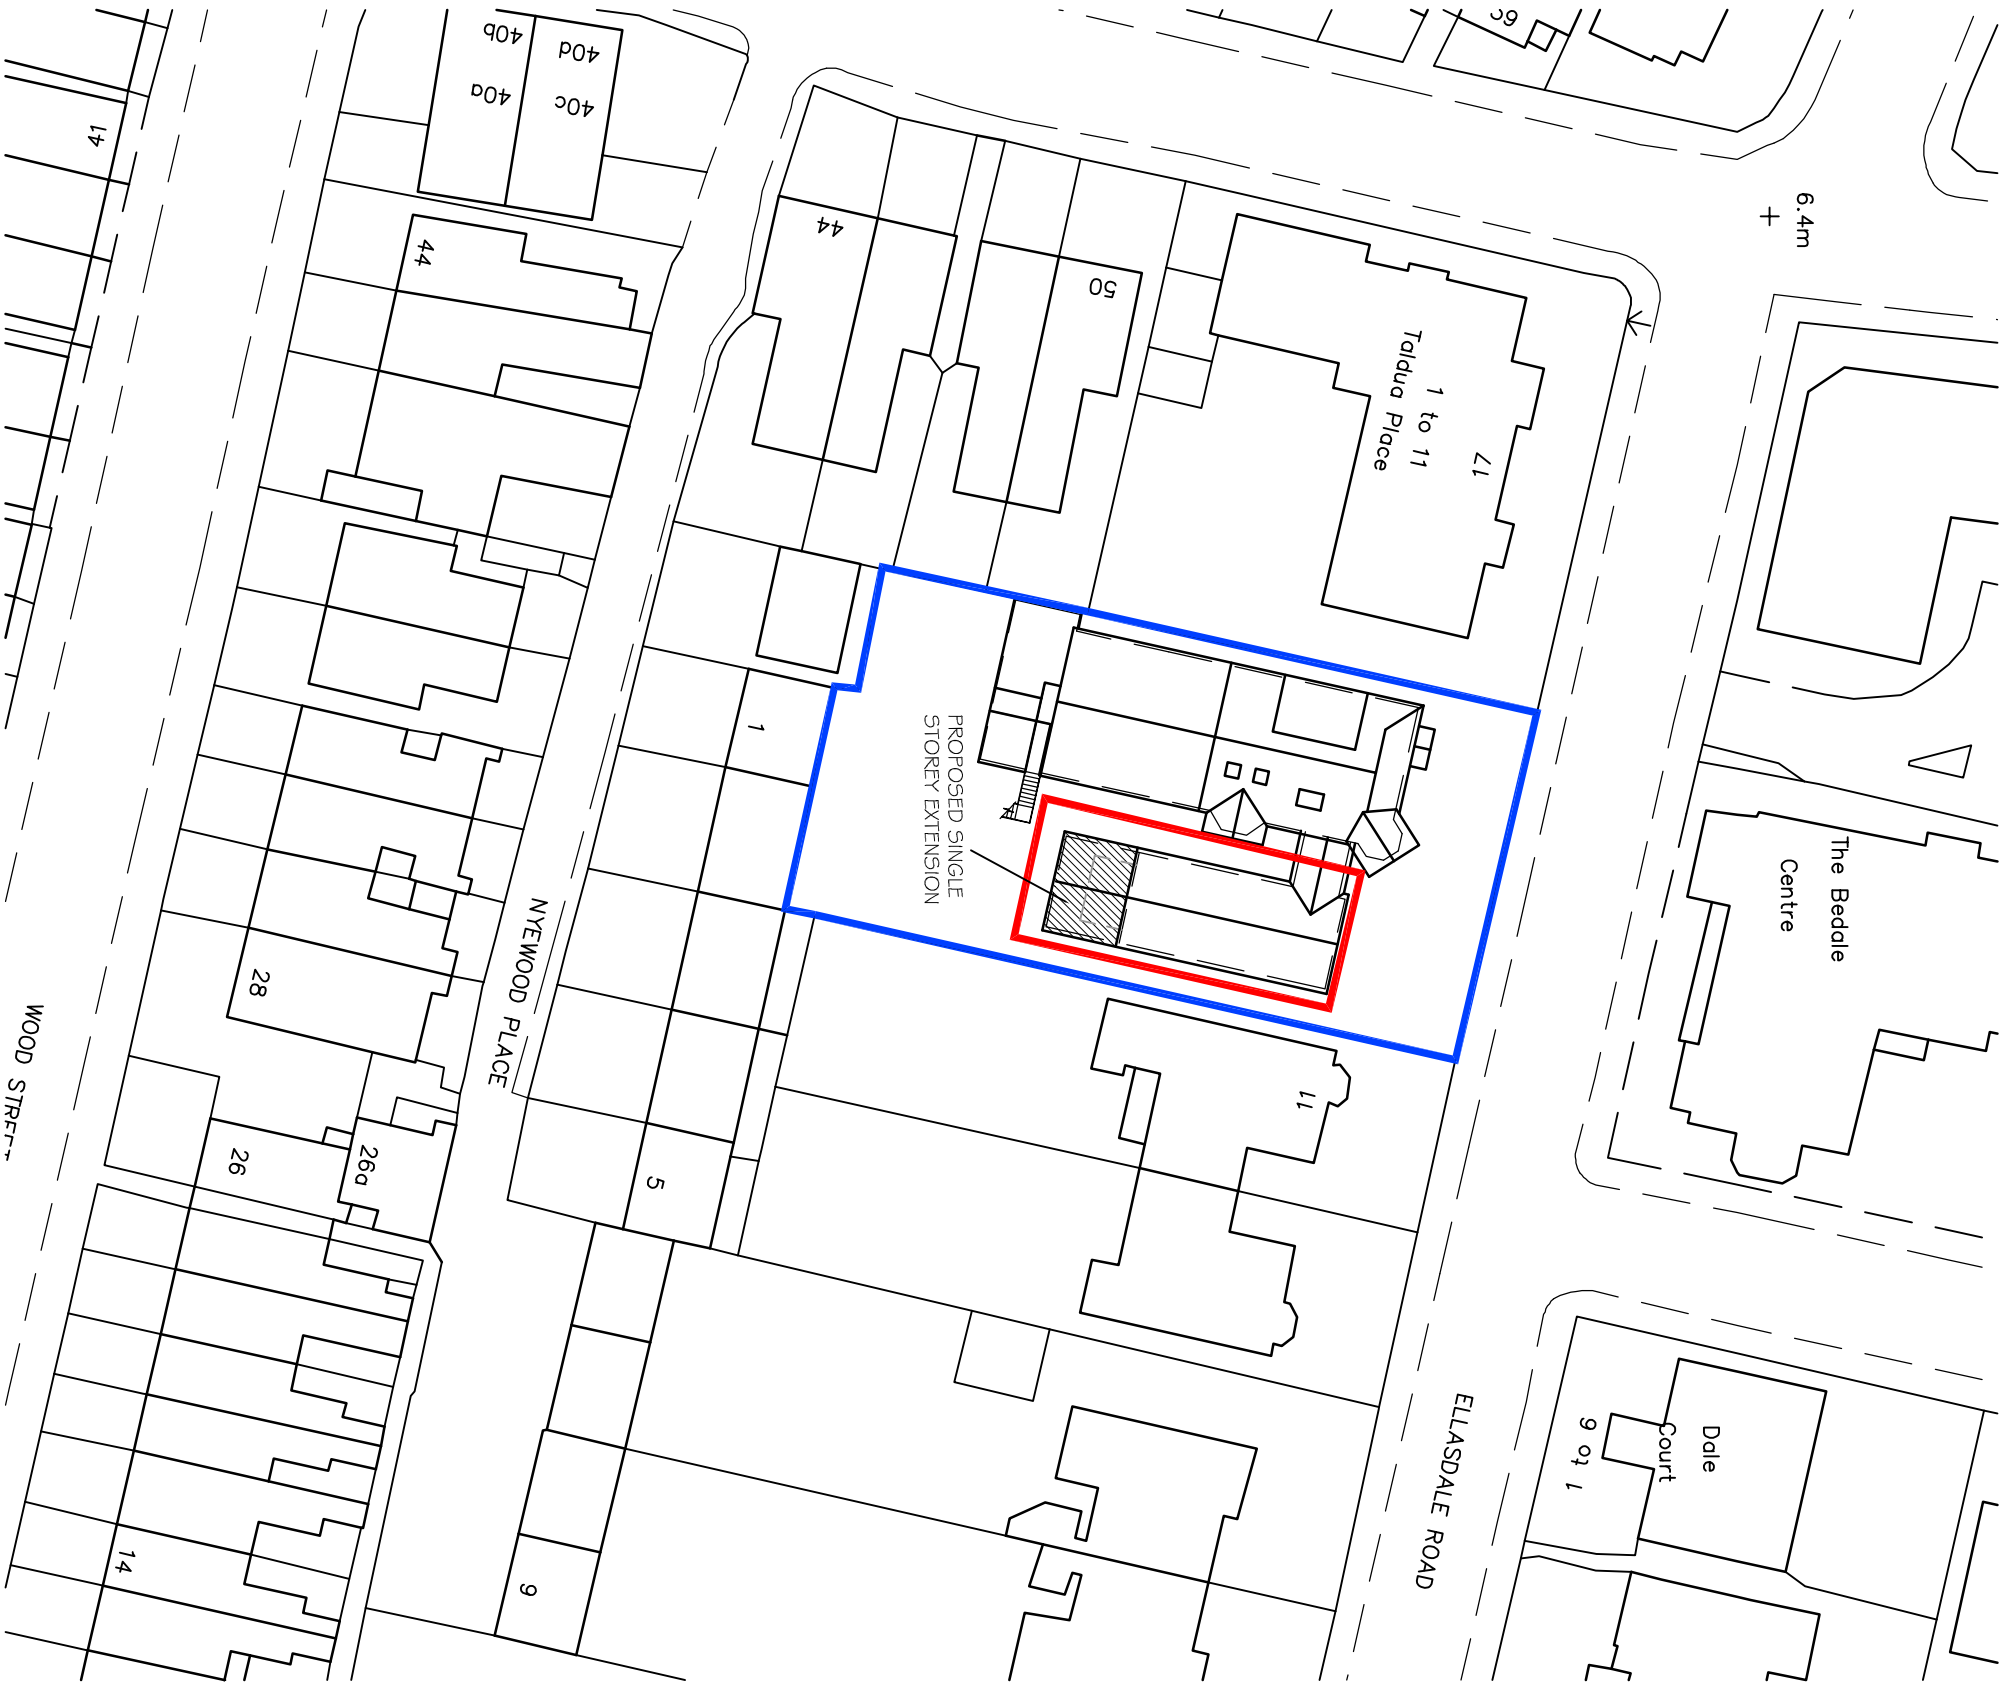

BLOCK PLAN 1 : 500

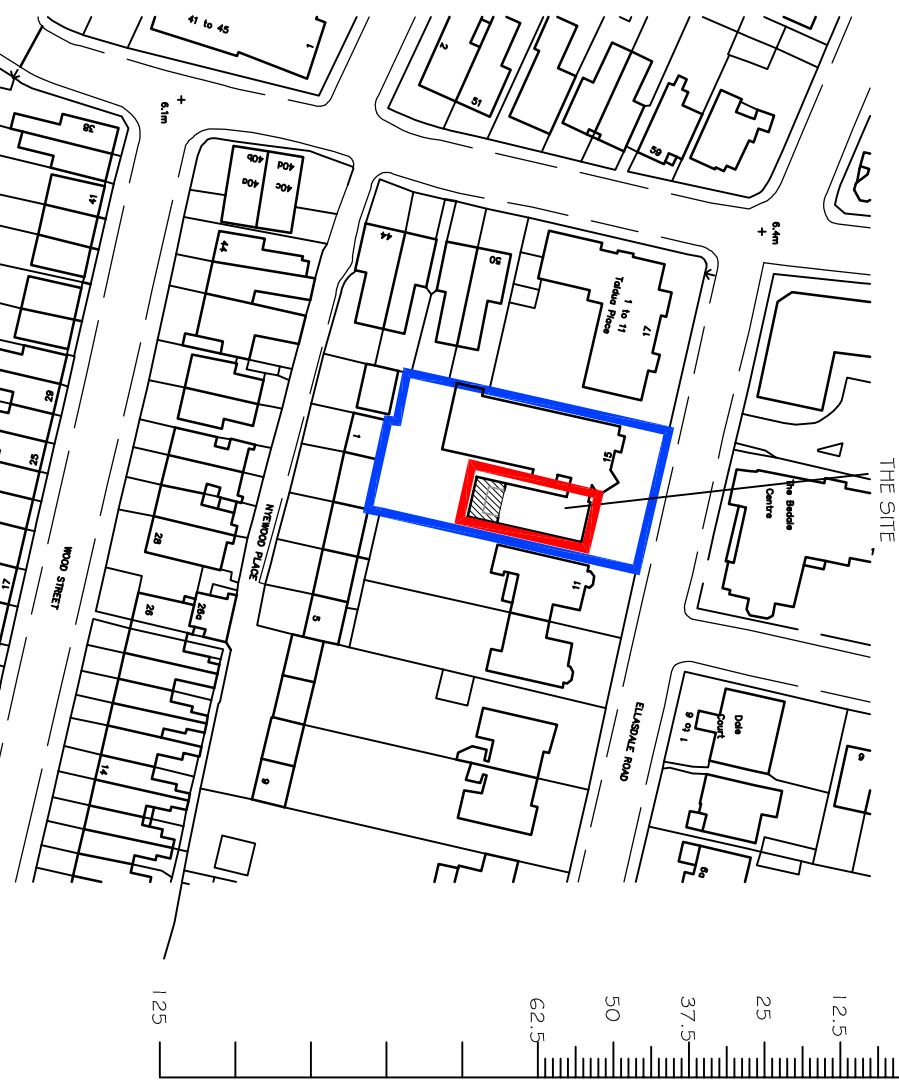

SITE LOCATION PLAN 1 : 1250

NOTES

WRITTEN DIMENSIONS TO BE TAKEN IN PREFERENCE TO SCALE, AND ANY DISCREPANCIES ARE TO BE REFERRED IMMEDIATELY TO THE PROJECT DESIGNER.

THIS DRAWING IS COPYRIGHT, AND SHOULD NOT BE USED OR REPRODUCED WITHOUT PERMISSION

IT IS THE CONTRACTOR'S RESPONSIBILITY TO ENSURE COMPLIANCE WITH THE BUILDING REGULATIONS.

Scale bar (m)

0 12.5 25 37.5 50 62.5

REV	DESCRIPTION	DATE
-----	-------------	------

PROJECT
15 ELLASDALE ROAD
BOGNOR REGIS
WEST SUSSEX

DRAWING TITLE
SITE LOCATION AND BLOCK PLANS

CLIENT
STONEPILLOW

SCALE	DRAWN BY	DATE
1:1250 / 1:500 @A3	PLB	DEC 18
DWG NO	825/05	REV. -

Unit 3b Woodhorn Business Centre
Woodhorn Lane
Oving Chichester
West Sussex PO20 2BX
Tel 01243 774764
www.sloaneandbrown.co.uk

