



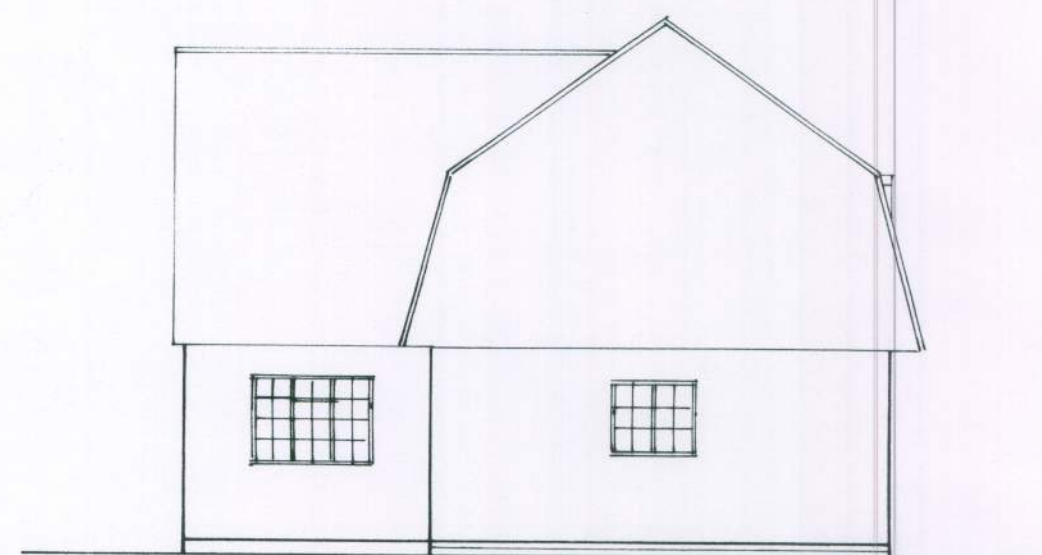

side[239]




front
1:100

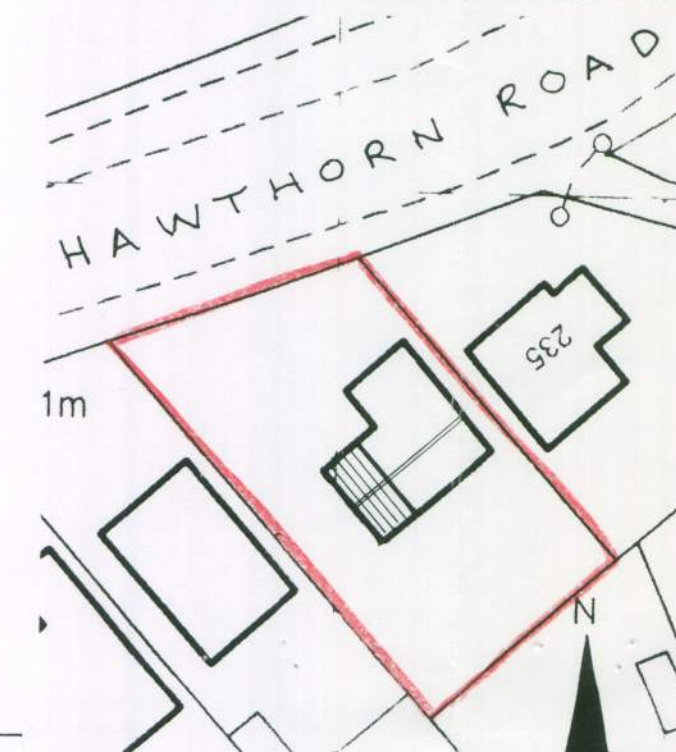


block plan
1:500



rear

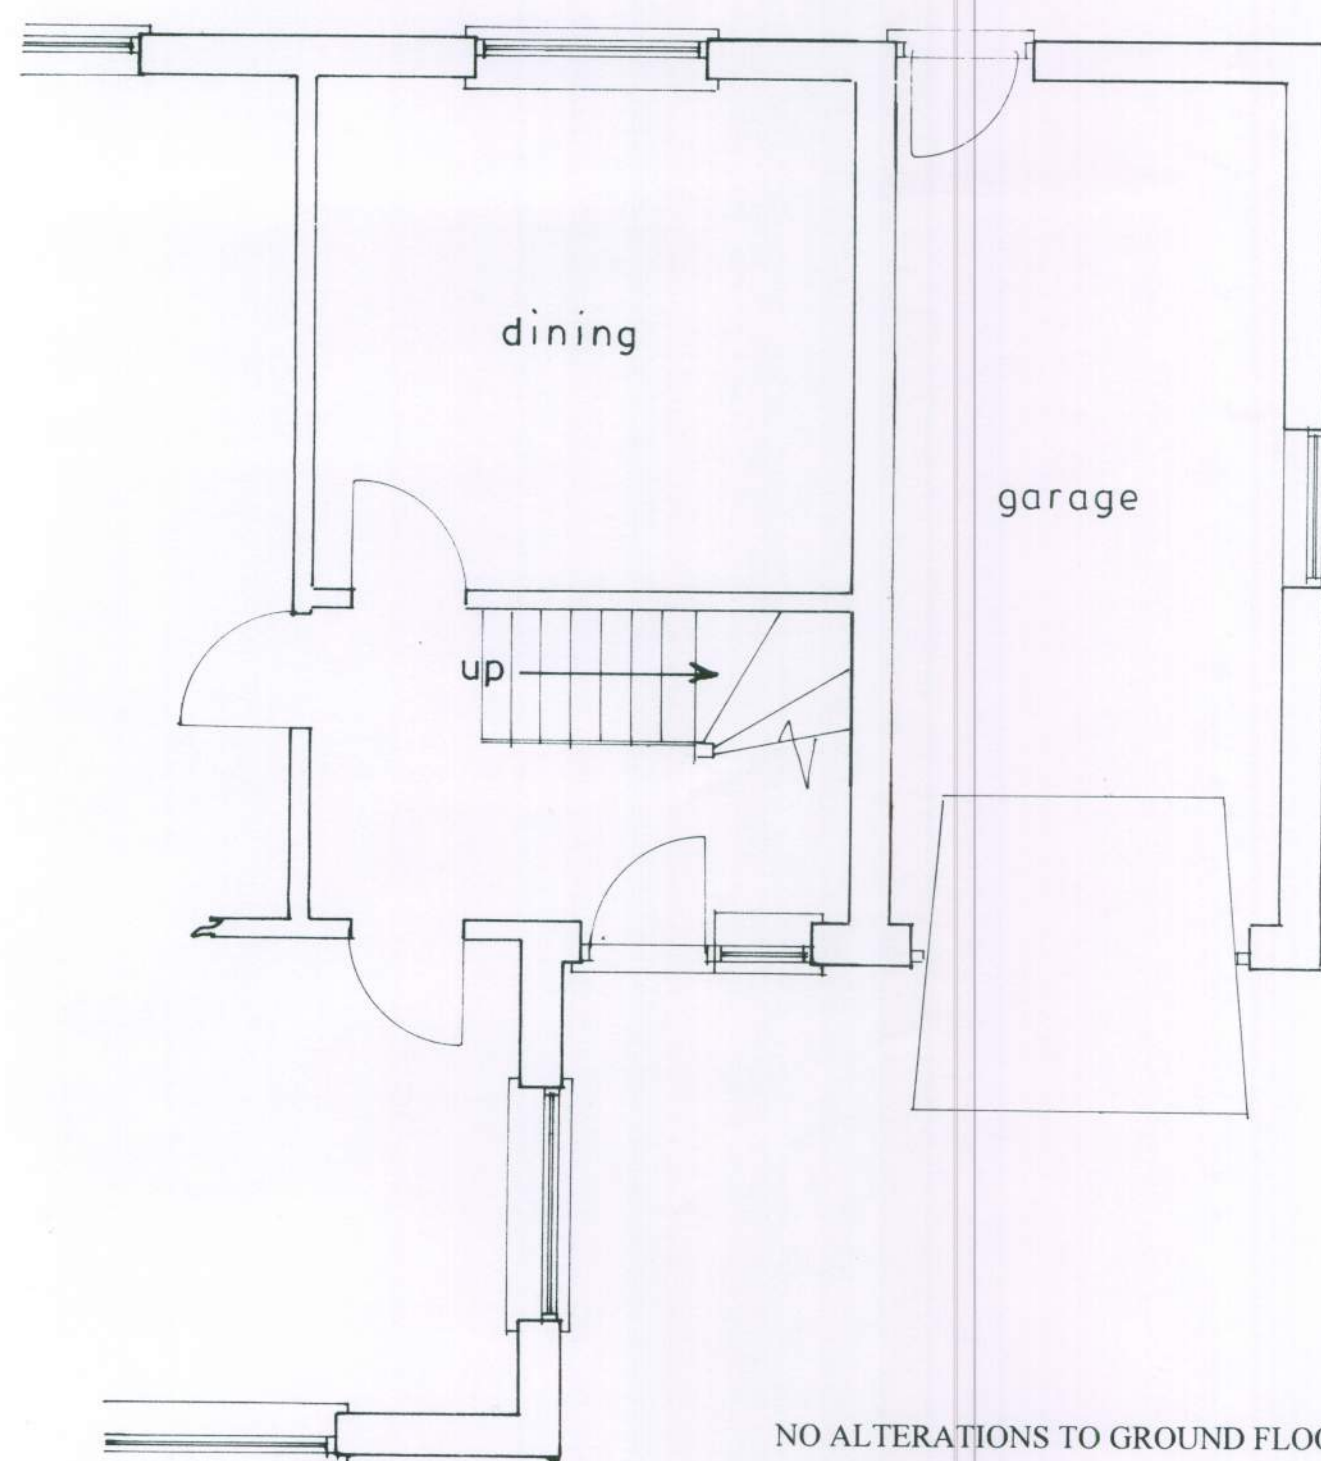

Ground floor
1:50

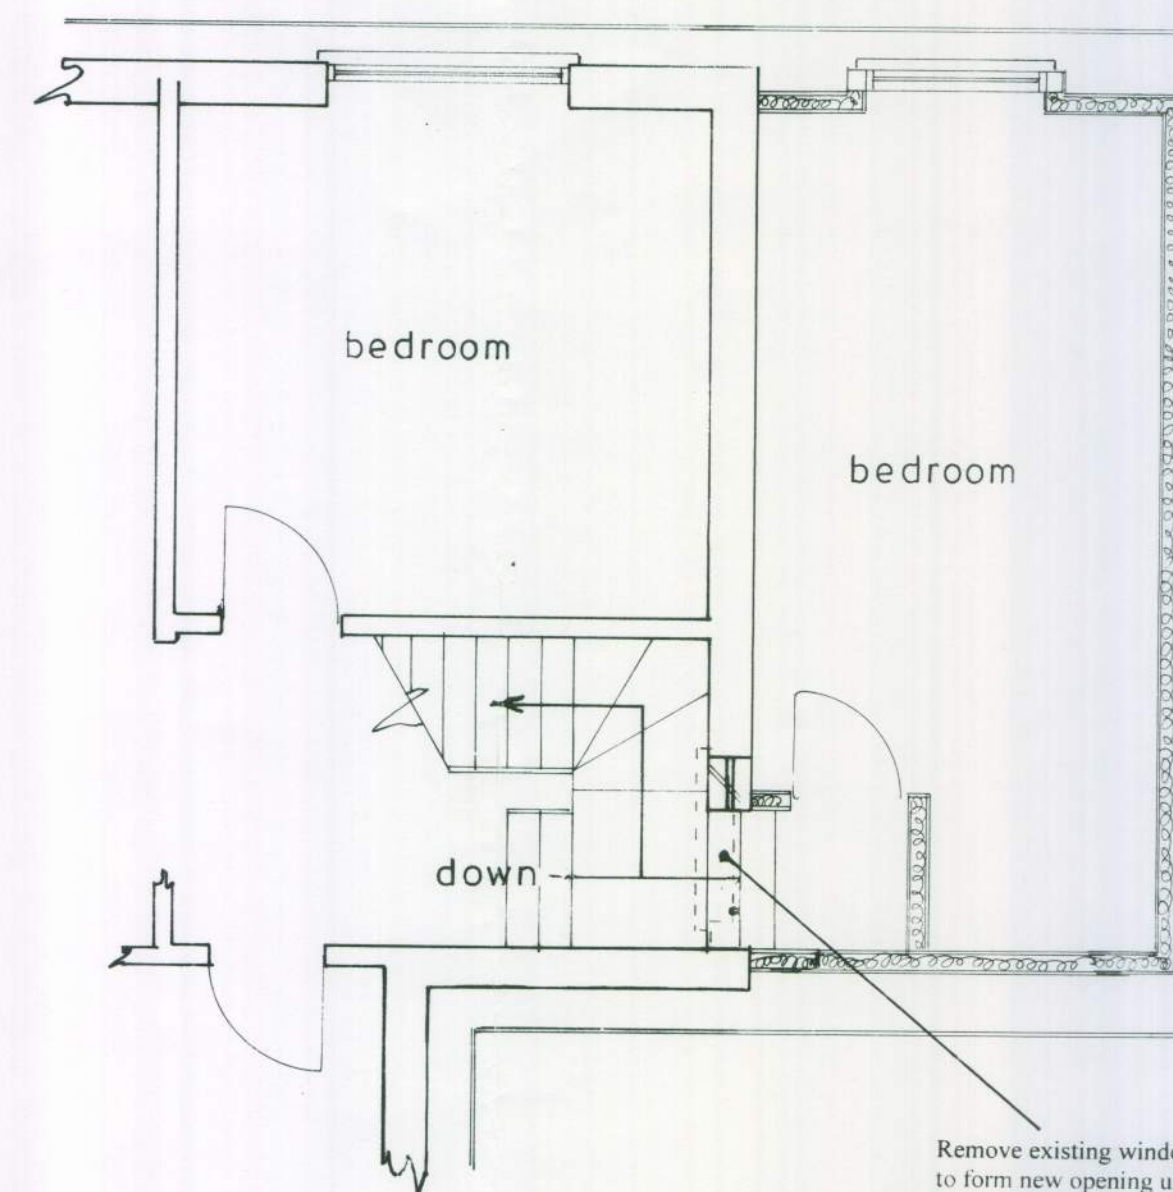

1st floor

Remove existing window frame and cavity wall
to form new opening under existing lintel and make
good cavity wall.
Provide mirror image of top of existing staircase as specification.



location plan
1:1250

PROPOSED 1ST FLOOR EXTENSION AT 237, HAWTHORN ROAD, BOGNOR REGIS
FOR MR. & MRS. K. BENHAM.

sheet 1 of 2

Bryan Butcher
Rainbow Cottage
Nyetimber Lane
Bognor Regis PO21 3JX
01243 266871
07973 233442
bryan.butcher@btinternet.com
www.bryanbutcher.com