
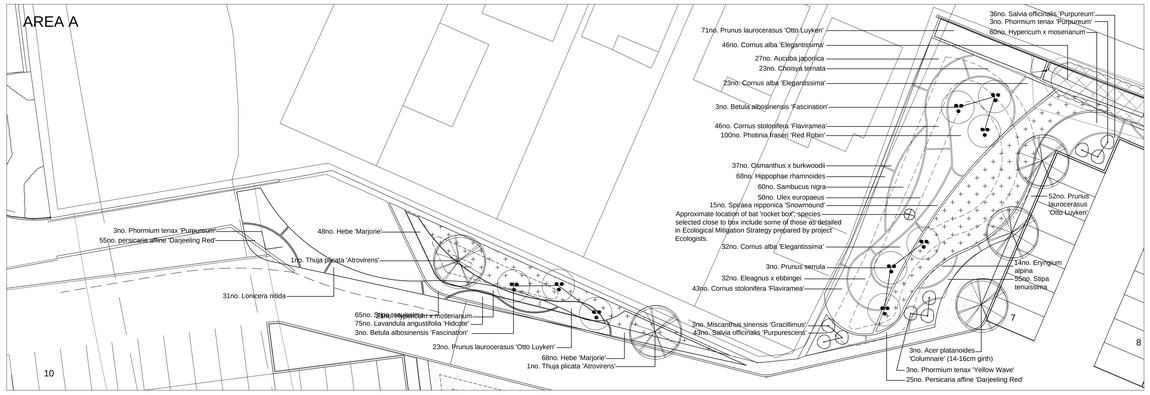


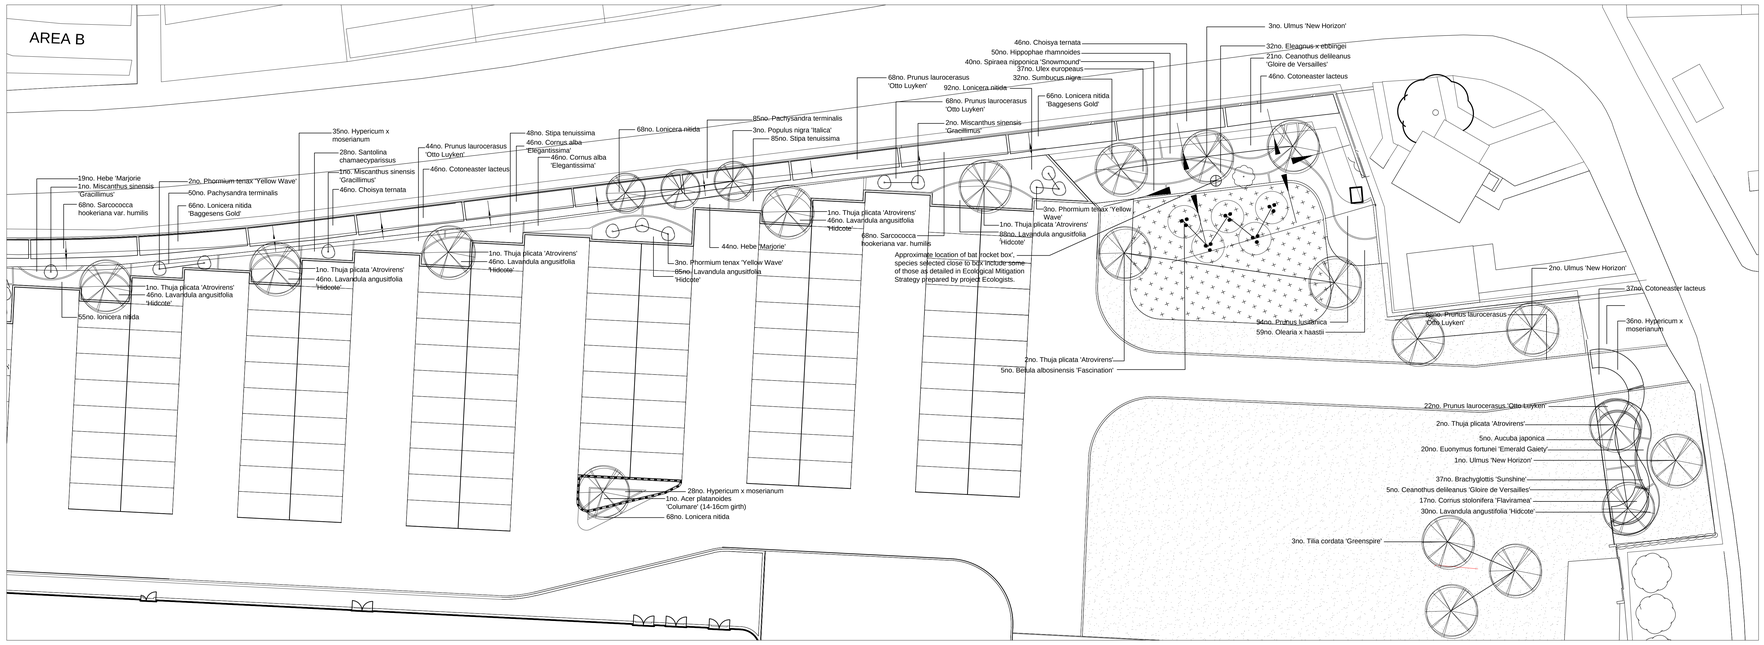

PLANTING SCHEDULE - PHASE 1

TREES

1m3 pit - 1x1m by1m deep, Prior to backfilling base and sides of pit/ trench/ bed to be broken up to an additional depth of 150mm to facilitate drainage. Specimen trees to be double staked against prevailing wind direction and centrally tied specialist rubber tree tie at 1.2m. Backfill with site won topsoil with an additional 200mm of PAS 100 compost and Slow release fertilizer: ENMAG CRF at 50g per m2 and finish worked surface with 50mm bark mulch cover.

SPECIES	SPECIFICATION	ROOT	NOTES	NO.
Acer platanoides 'Columnare'	extra-heavy standard, 14-16cm girth	RB	4.25-6.0m height, 1.8-2.1m clear stem	7
Betula albosinensis 'Fascination'	multi-stem with 3 leaders	RB/CG	3m tall with bushy crown	11
Populus nigra 'Italica'		RB	4.5-5.5m height, feathered	3
Prunus serrula	multi-stem with 3 leaders	RB/CG	3m tall with bushy crown	6
Thuja plicata 'Atrovirens'	semi-mature, 25-30cm girth	RB	5.0-6.0m height, 1.8-2.1m clear stem	17
Ulmus 'New Horizon'	semi-mature, 25-30cm girth	RB	5.0-6.0m height, 1.8-2.1m clear stem	6

SHRUB PLANTING

Shrubs to be planted in cultivated beds 450mm deep

Prior to backfilling add in 50mm PAS 100 compost (as specified) to base and backfill with site won topsoil adding Slow release fertilizer: ENMAG CRF at 50g per m2. Finish surface with 50mm bark mulch cover.

SPECIES	SIZE	POT	NOTES	CENTRES	NO.
Aucuba japonica	40-50cm	5L	Bushy, min 4 breaks	600mm	32
Ceanothus delileanus 'Gloire de Versailles'	40-60cm	5L	Full pot, fully rooted pot, healthy crown	600mm	26
Choisya ternata	40-60 cm	5L	Bushy, min 5 breaks	600mm	60
Cornus stolonifera 'Flaviramea'	60-80cm	3L	Full pot, fully rooted pot, healthy crown	600mm	169
Cornus alba 'Elegantissima'	60-80cm	3L	Full pot, fully rooted pot, healthy crown	600mm	152
Euonymus fortunei 'Emerald Gaiety'	20-30cm	3L	Full pot, fully rooted pot, healthy crown	450mm	20
Eleagnus x ebbingei	40-60cm	5L	Branched, min 4 breaks	600mm	123
Eryngium alpina	N/A	2L	Full pot, fully rooted pot	500mm	14
Hebe 'Marjorie'	20-30cm	3L	Full pot, fully rooted pot, healthy crown	500mm	151
Hippophae Rhamnoides	40-60cm	3L	Branched, min 5 breaks	600mm	170
Hypericum x moserianum	300-40cm	3L	Full pot, fully rooted pot, healthy crown	500mm	181
Lavandula angustifolia 'Hidcote'	20-30cm	3L	Full pot, fully rooted pot, healthy crown	400mm	387
Lonicera nitida	20-30cm	3L	Full pot, fully rooted pot, healthy crown	500mm	255
Olearia x haastii	40-60cm	5L	Full pot, fully rooted pot, healthy crown	600mm	59
Osmanthus x burkwoodii	40-60cm	5L	Bushy, min 5 breaks	600mm	93
Pachysandra terminalis	15-20cm	2L	Full pot, fully rooted pot, healthy crown	400mm	50
Persicaria affine 'Darjeeling Red'	N/A	2L	Full pot, fully rooted pot	450mm	55
Photinia x fraseri 'Red Robin'	40-60cm	5L	Branched, min 6 breaks	600mm	221
Prunus lusitanica	70-80cm	5L	Bushy, min 5 breaks	600mm	54
Prunus laurocerasus 'Otto Luyken'	40-60cm	3L	Full pot, fully rooted pot, healthy crown	500mm	244
Salvia officinalis 'Purpurescens'	20-30cm	3L	Full pot, fully rooted pot, healthy crown	400mm	159
Sambucus nigra	40-60cm	3L	Branched, min 3 breaks	600mm	148
Santolina chamaecyparissus	20-30cm	3L	Full pot, fully rooted pot, healthy crown	500mm	149
Spiraea nipponica 'Snowmound'	40-60cm	3L	Full pot, fully rooted pot, healthy crown	600mm	55
Stipa tenuissima	N/A	5L	Full pot, fully rooted pot, healthy crown	400mm	238
Ulex europaeus	40-50cm	5L	Bushy, min 5 breaks	600mm	143


SPECIMEN SHRUBS

Shrub to be planted in cultivated beds 450mm deep as specified above


SPECIES	SIZE	POT	NOTES	NO.
Miscanthus sinensis 'Gracillimus'	100-150cm	15L	Full pot, fully rooted pot, healthy crown	13
Phormium tenax 'Purpureum'	100-150cm	15L	Full pot, fully rooted pot, healthy crown	3
Phormium tenax 'Yellow Wave'	100-150cm	15L	Full pot, fully rooted pot, healthy crown	11

GENERAL AMENITY TURF
Cultivate: Ground to depth of 150mm to create a fine tilth prior to turfing. Turf to be pinned on slopes exceeding 1:4 gradients.

WILDFLOWER TURF
Turf spec: Wildflower Landscape Turf, Wildflower Turf Ltd. Tel: +44 (0)1256 771222, Email: wildflower@wildflowerturf.co.uk
Cultivate: Ground to depth of 150mm to create a fine tilth prior to turfing. Turf to be pinned on slopes exceeding 1:4 gradients.

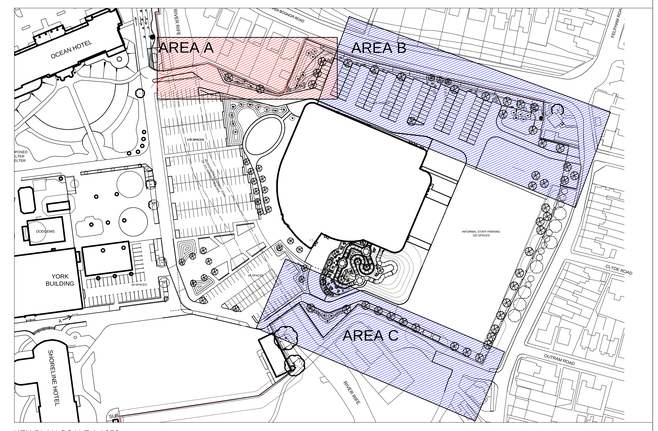

KEY PLAN SCALE 1:1250

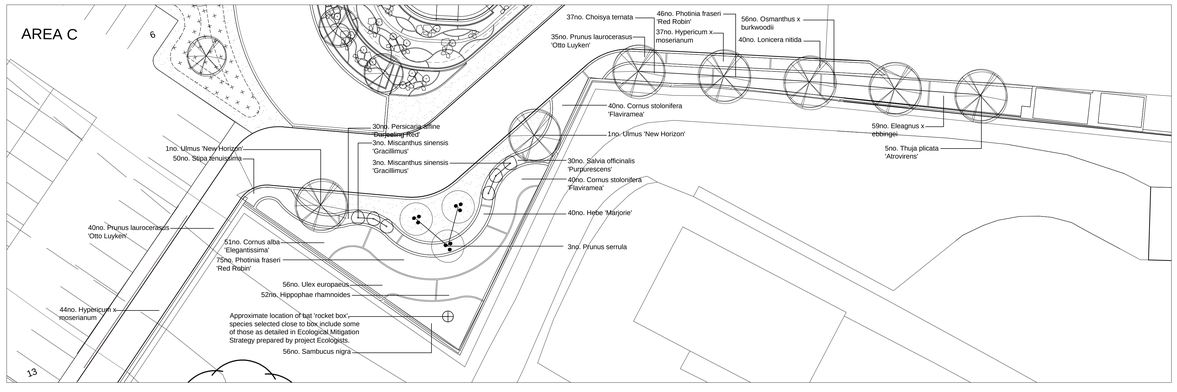

REV.	DESCRIPTION	APP.	DATE
B	Revised in accordance with minor layout changes Phase 2 planting removed. Drawing renamed.	SG	16.10.17
A	Revised in accordance with comments received from planning authority	SG	07.12.16

clewsla
Clews Landscape Architecture Ltd, 57 Hightown Road, Banbury, OX16 9BE
t: 01295702624 w: www.clewsla.co.uk

BUTLINS BOGNOR REGIS

Detailed Planting Proposals to Boundaries PHASE 1

DWG. NO: 16-100-P101B

SCALE	1:200 @ A0	DATE	NOV '16
STATUS	PLANNING	DRAWN	SG

Arun District Council, BN18 0HL