


Tile hanging to match existing roof tiles.

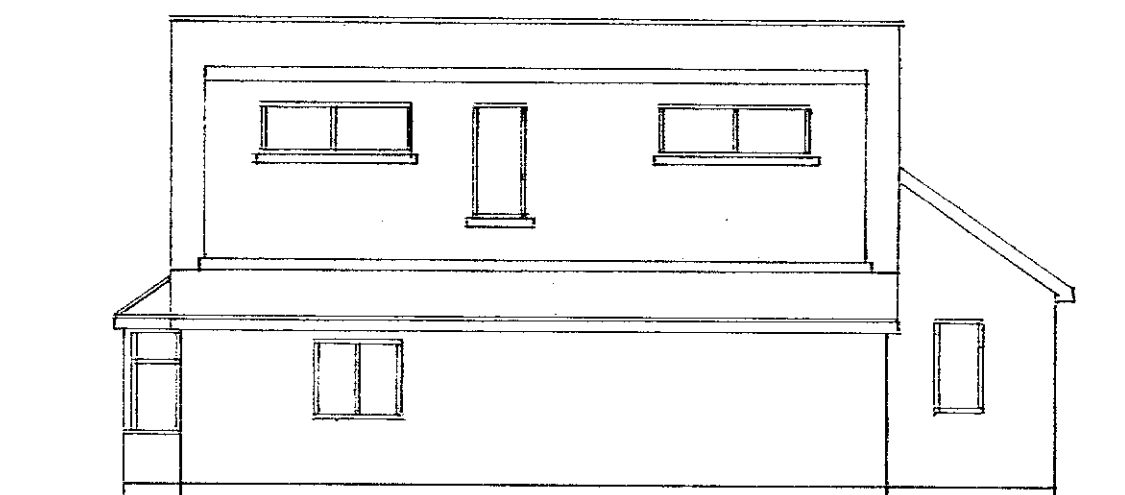

north-west




north-east

1 : 100



south-east

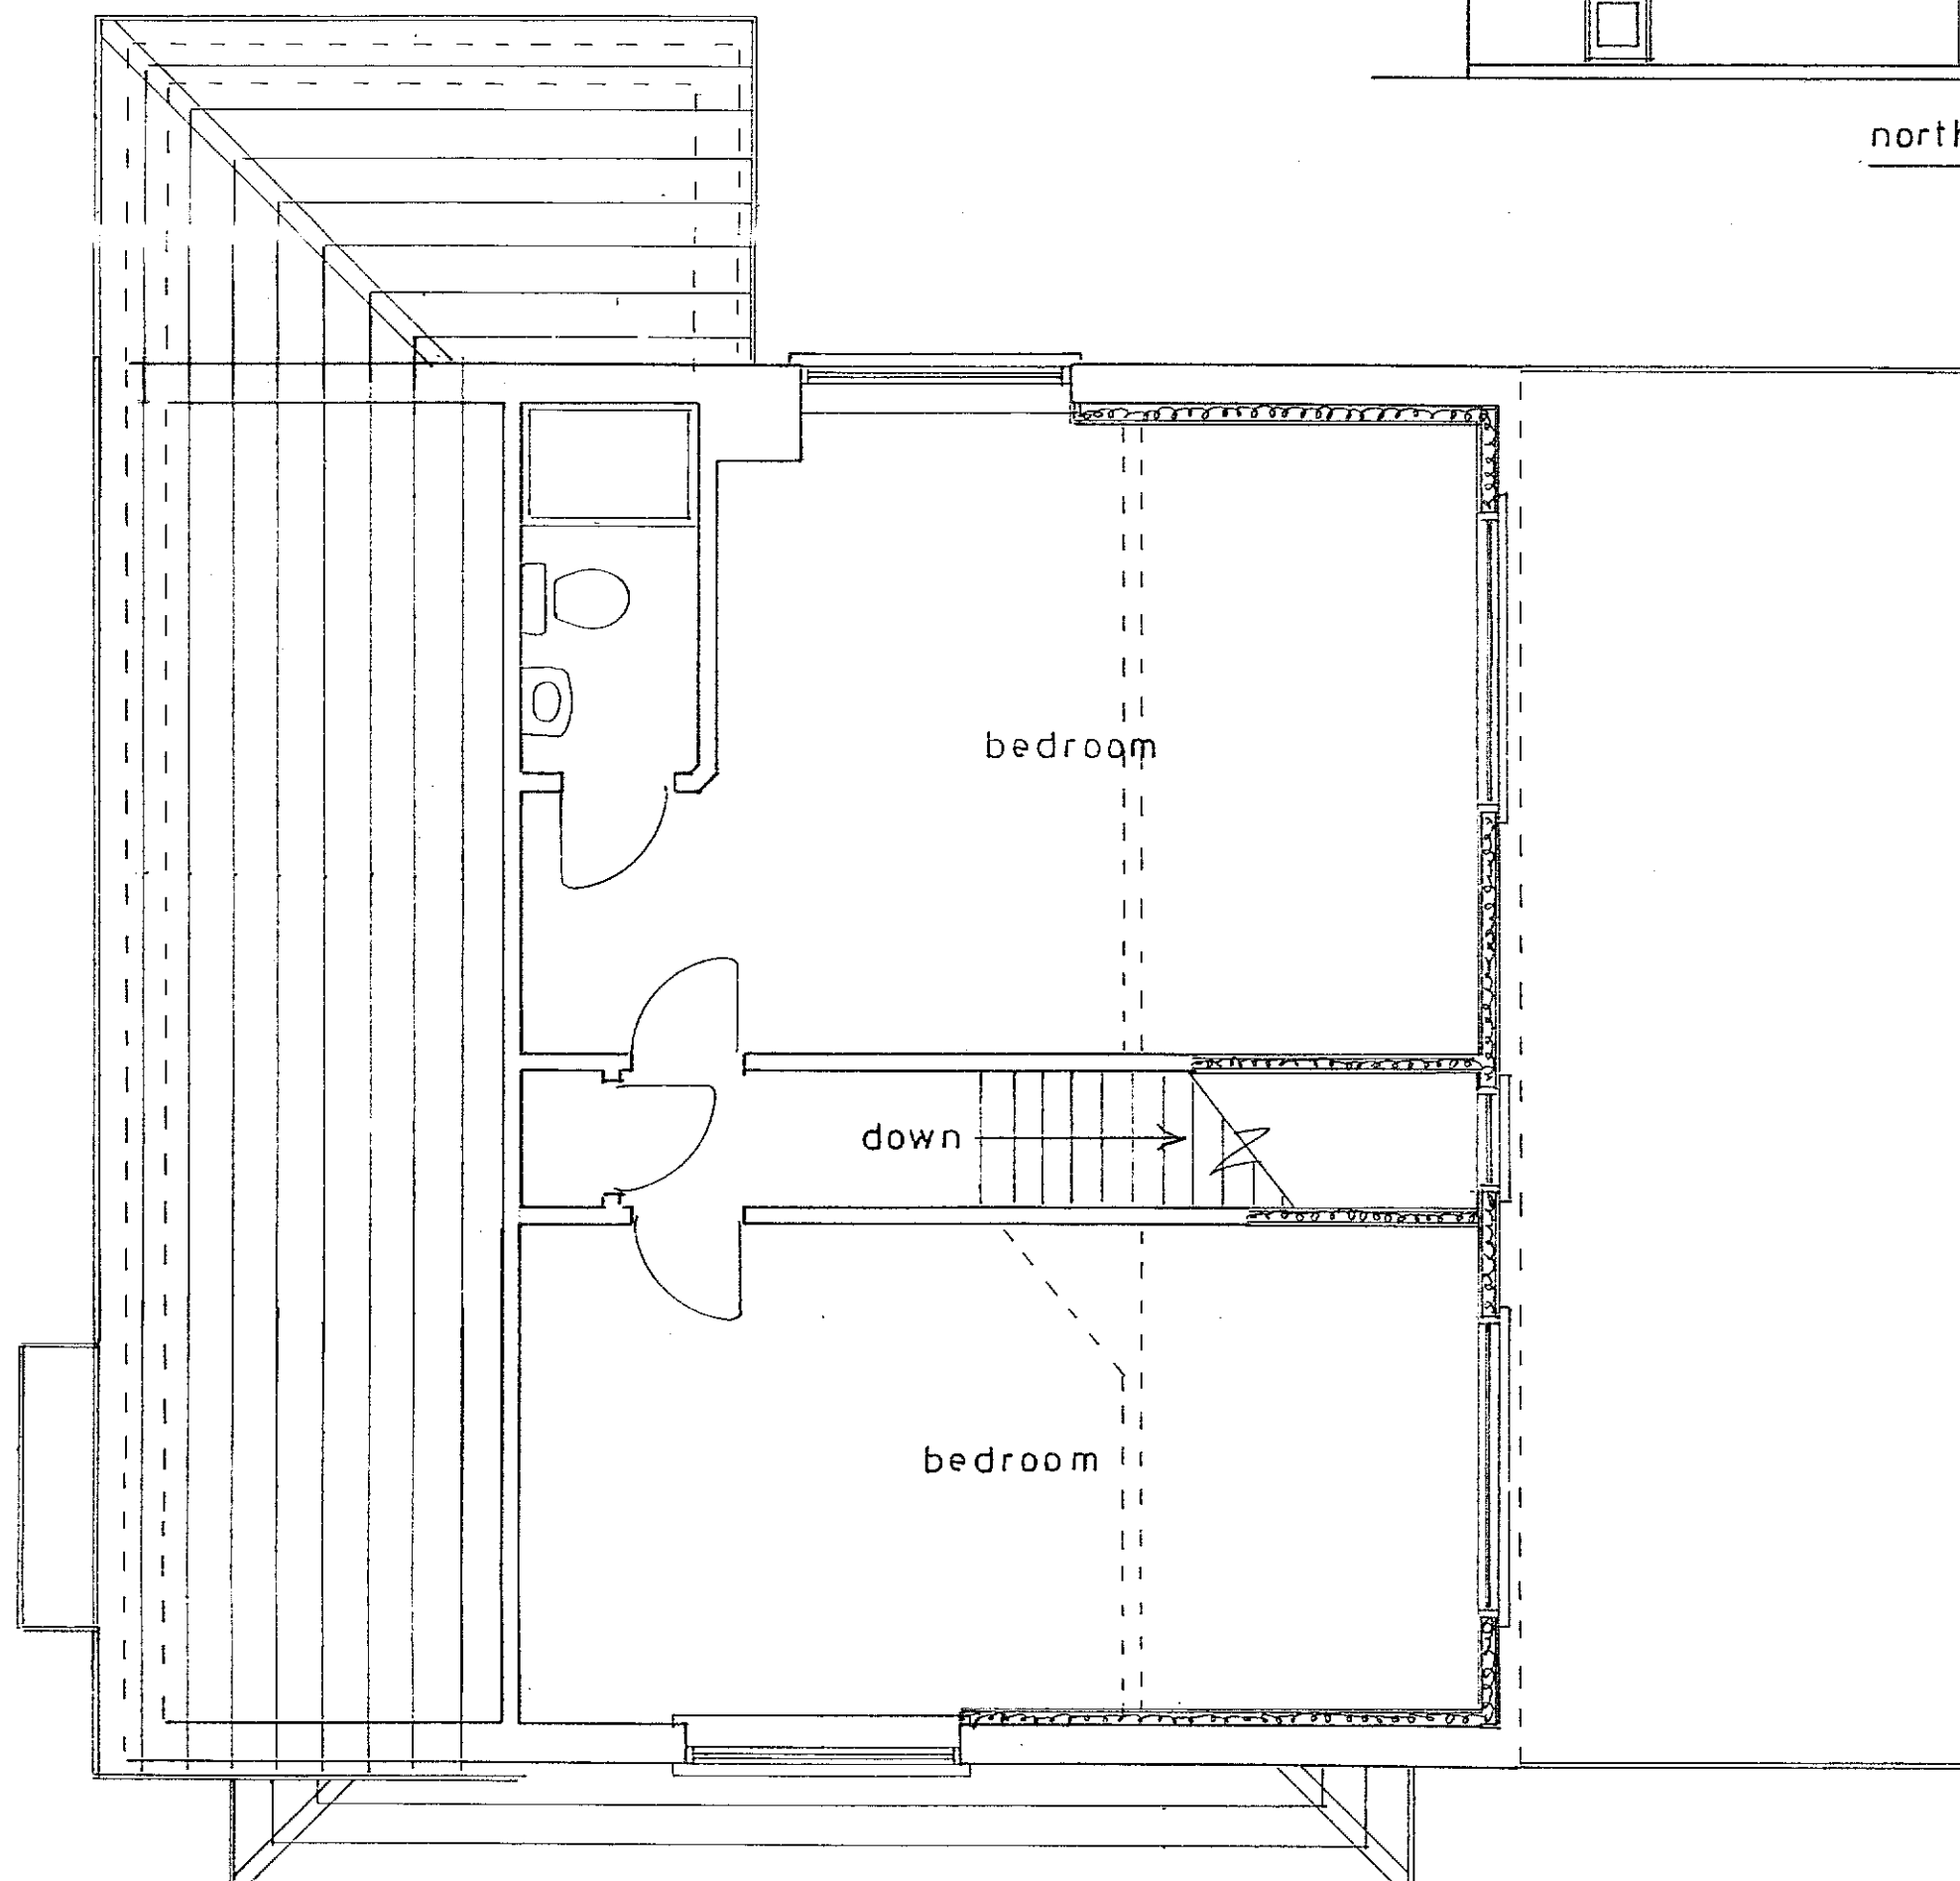

1st floor plan

1 : 50

Proposed

PROPOSED DORMER PROJECTION TO EXISTING 1ST FLOOR AT 1, WAVERLEY ROAD,
BOGNOR REGIS FOR MR. & MRS. M. WELLER.

sheet 2 of 3

Bryan Butcher
Rainbow Cottage
Nyetimber Lane
Bognor Regis PO21 3JX
01243 266871
07973 233442
bryan.butcher@btinternet.com
www.bryanbutcher.com