


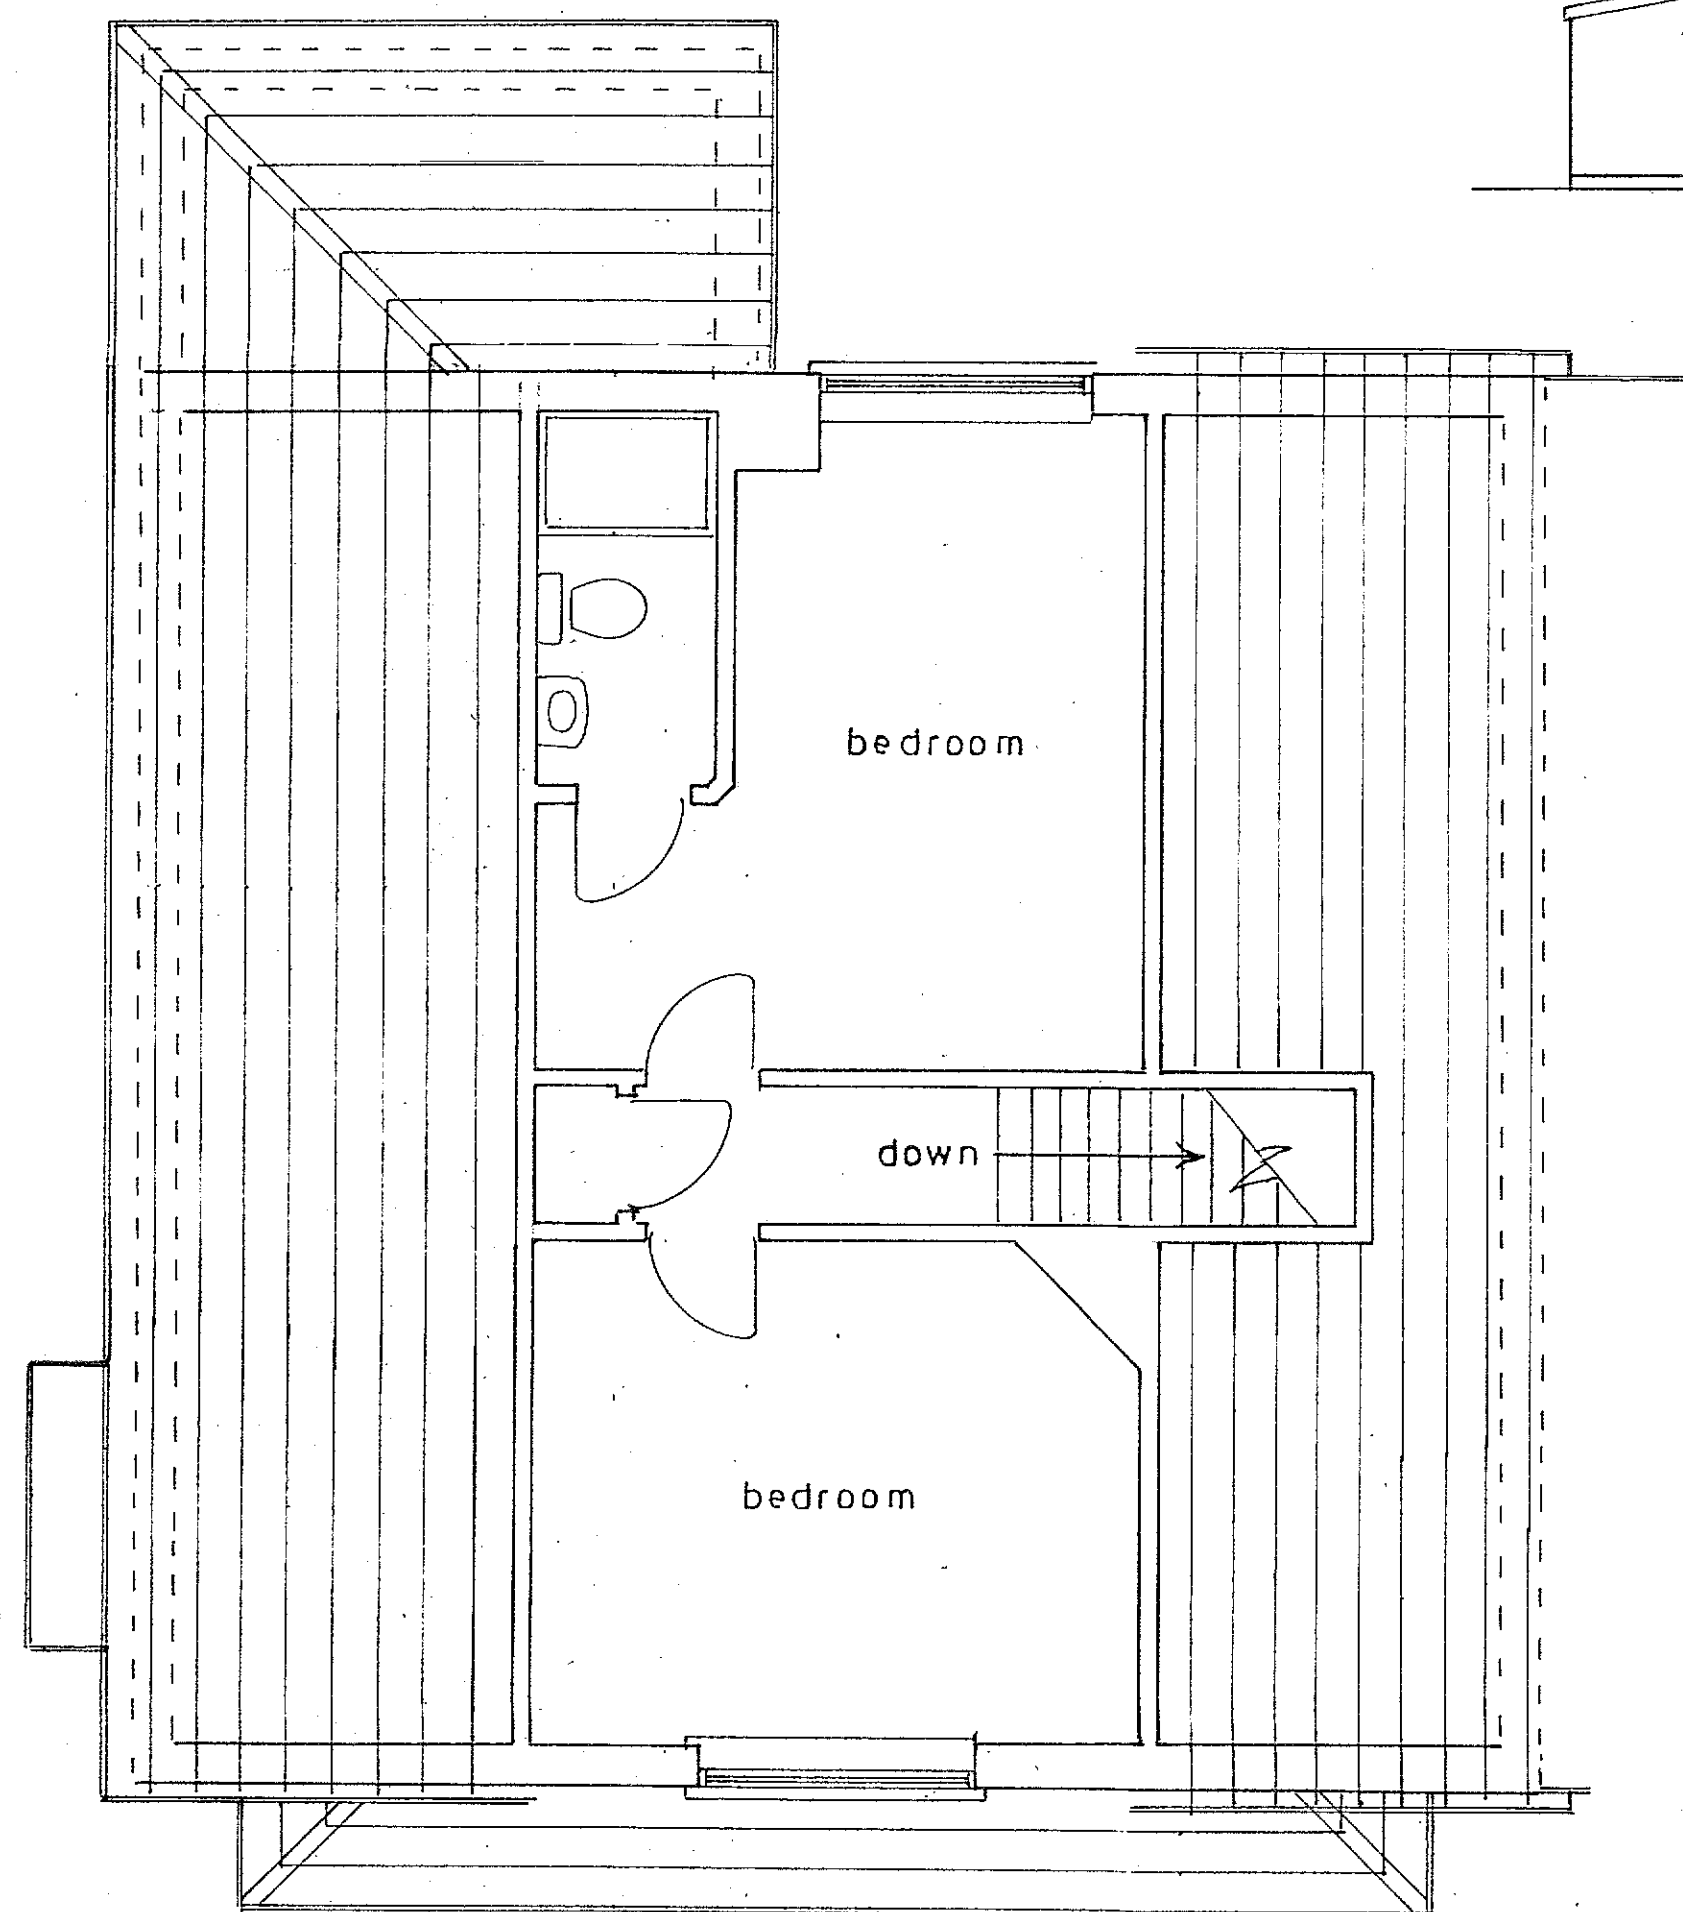


1st floor plan

1 : 50




north-west

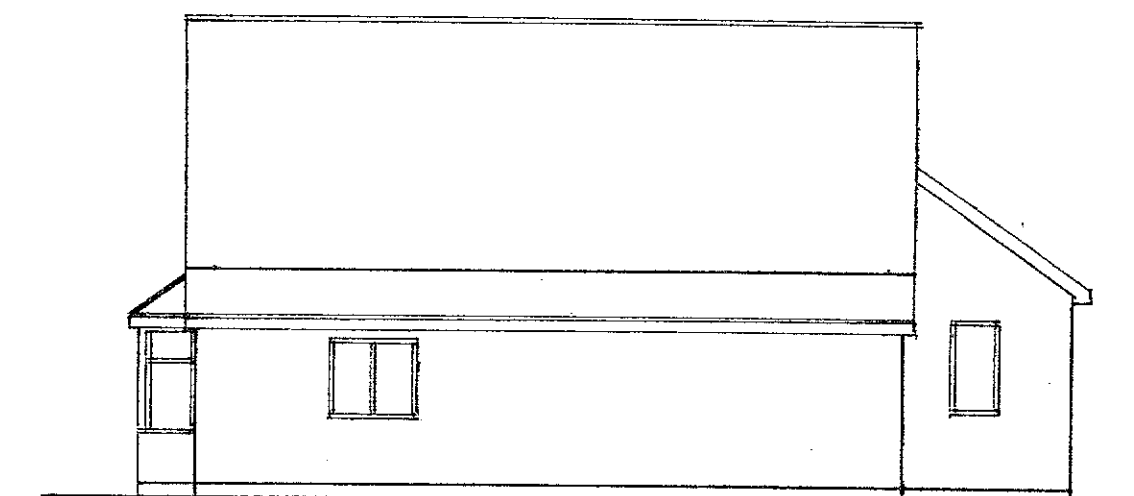


north-east

1 : 100

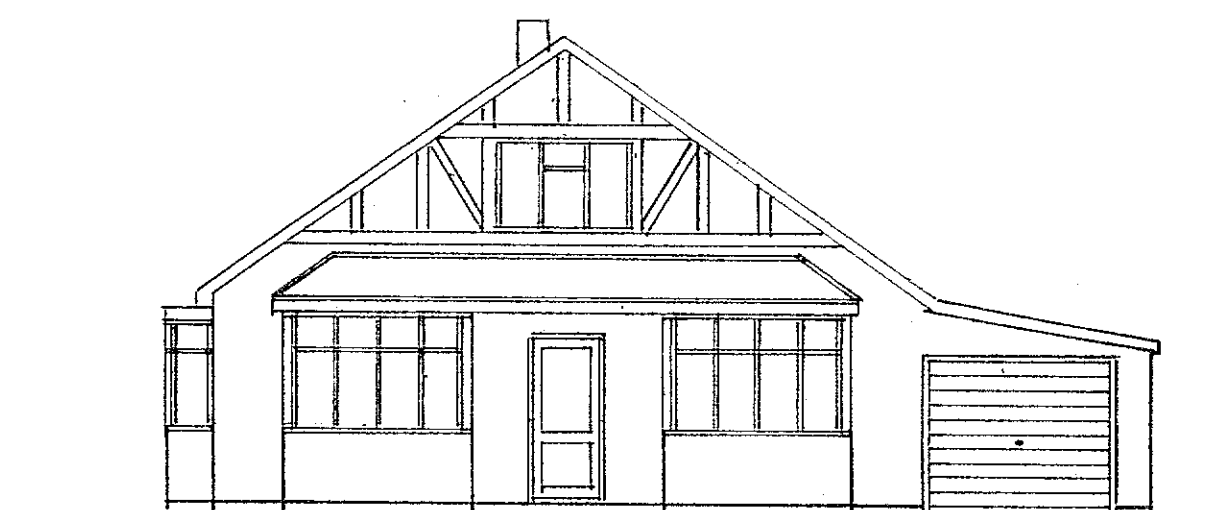


south-east

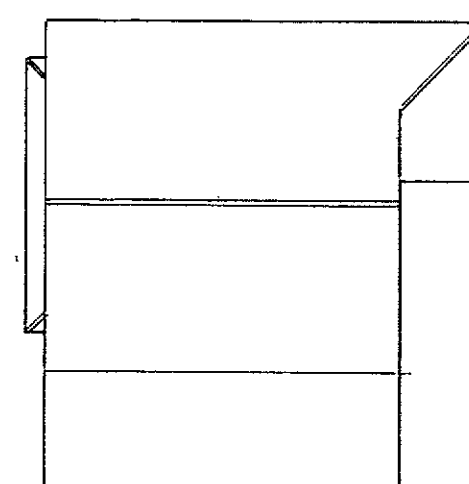

roof plan

1 : 200

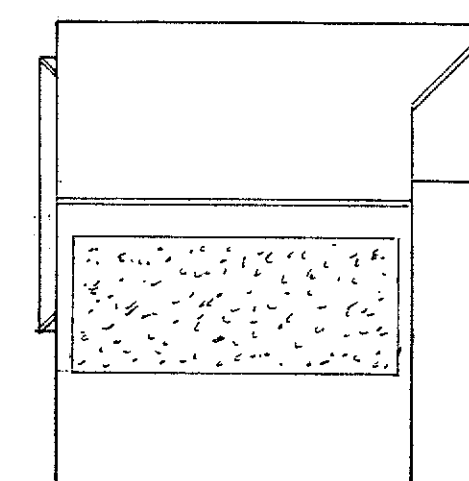

proposed roof plan

Existing

PROPOSED DORMER PROJECTION TO EXISTING 1ST FLOOR AT 1, WAVERLEY ROAD,
BOGNOR REGIS FOR MR. & MRS. M. WELLER.

sheet 3 of 3

Bryan Butcher
Rainbow Cottage
Nyetimber Lane
Bognor Regis PO21 3JX
01243 266871
07973 233442
bryan.butcher@btinternet.com
www.bryanbutcher.com