



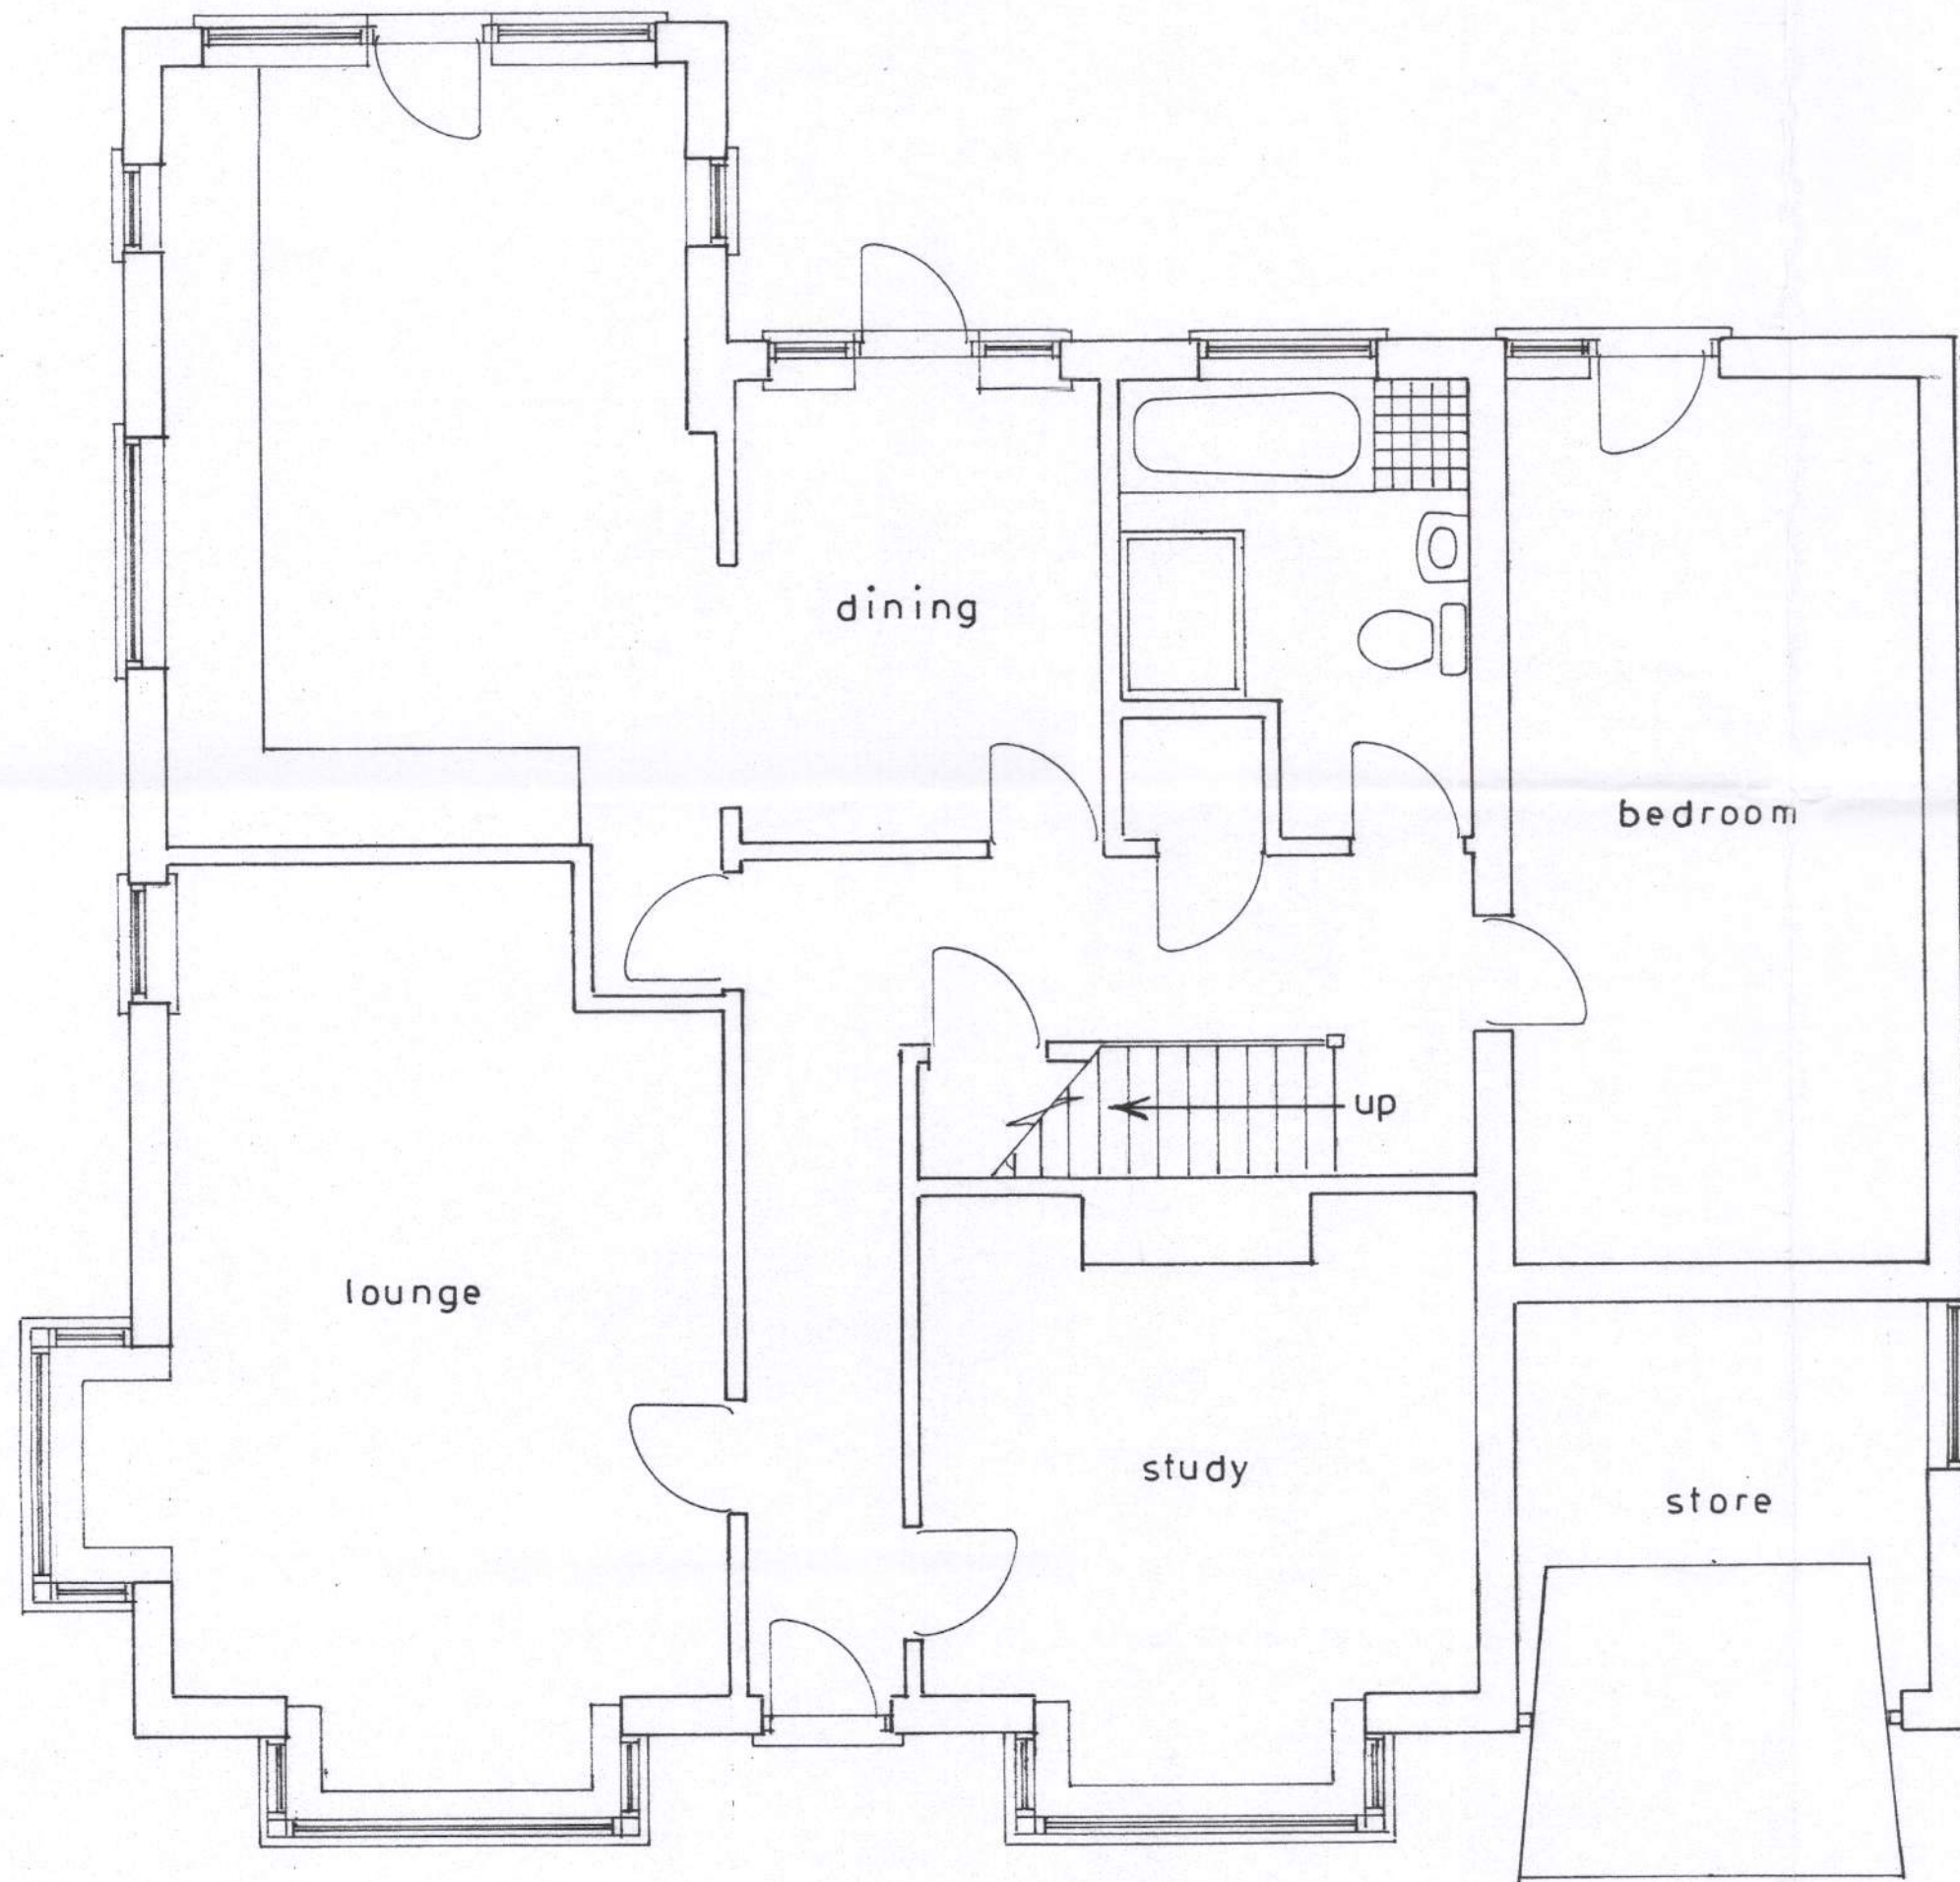

Proposed & Existing

PROPOSED DORMER PROJECTION TO EXISTING 1ST FLOOR AT 1, WAVERLEY ROAD,
BOGNOR REGIS FOR MR. & MRS. M. WELLER.

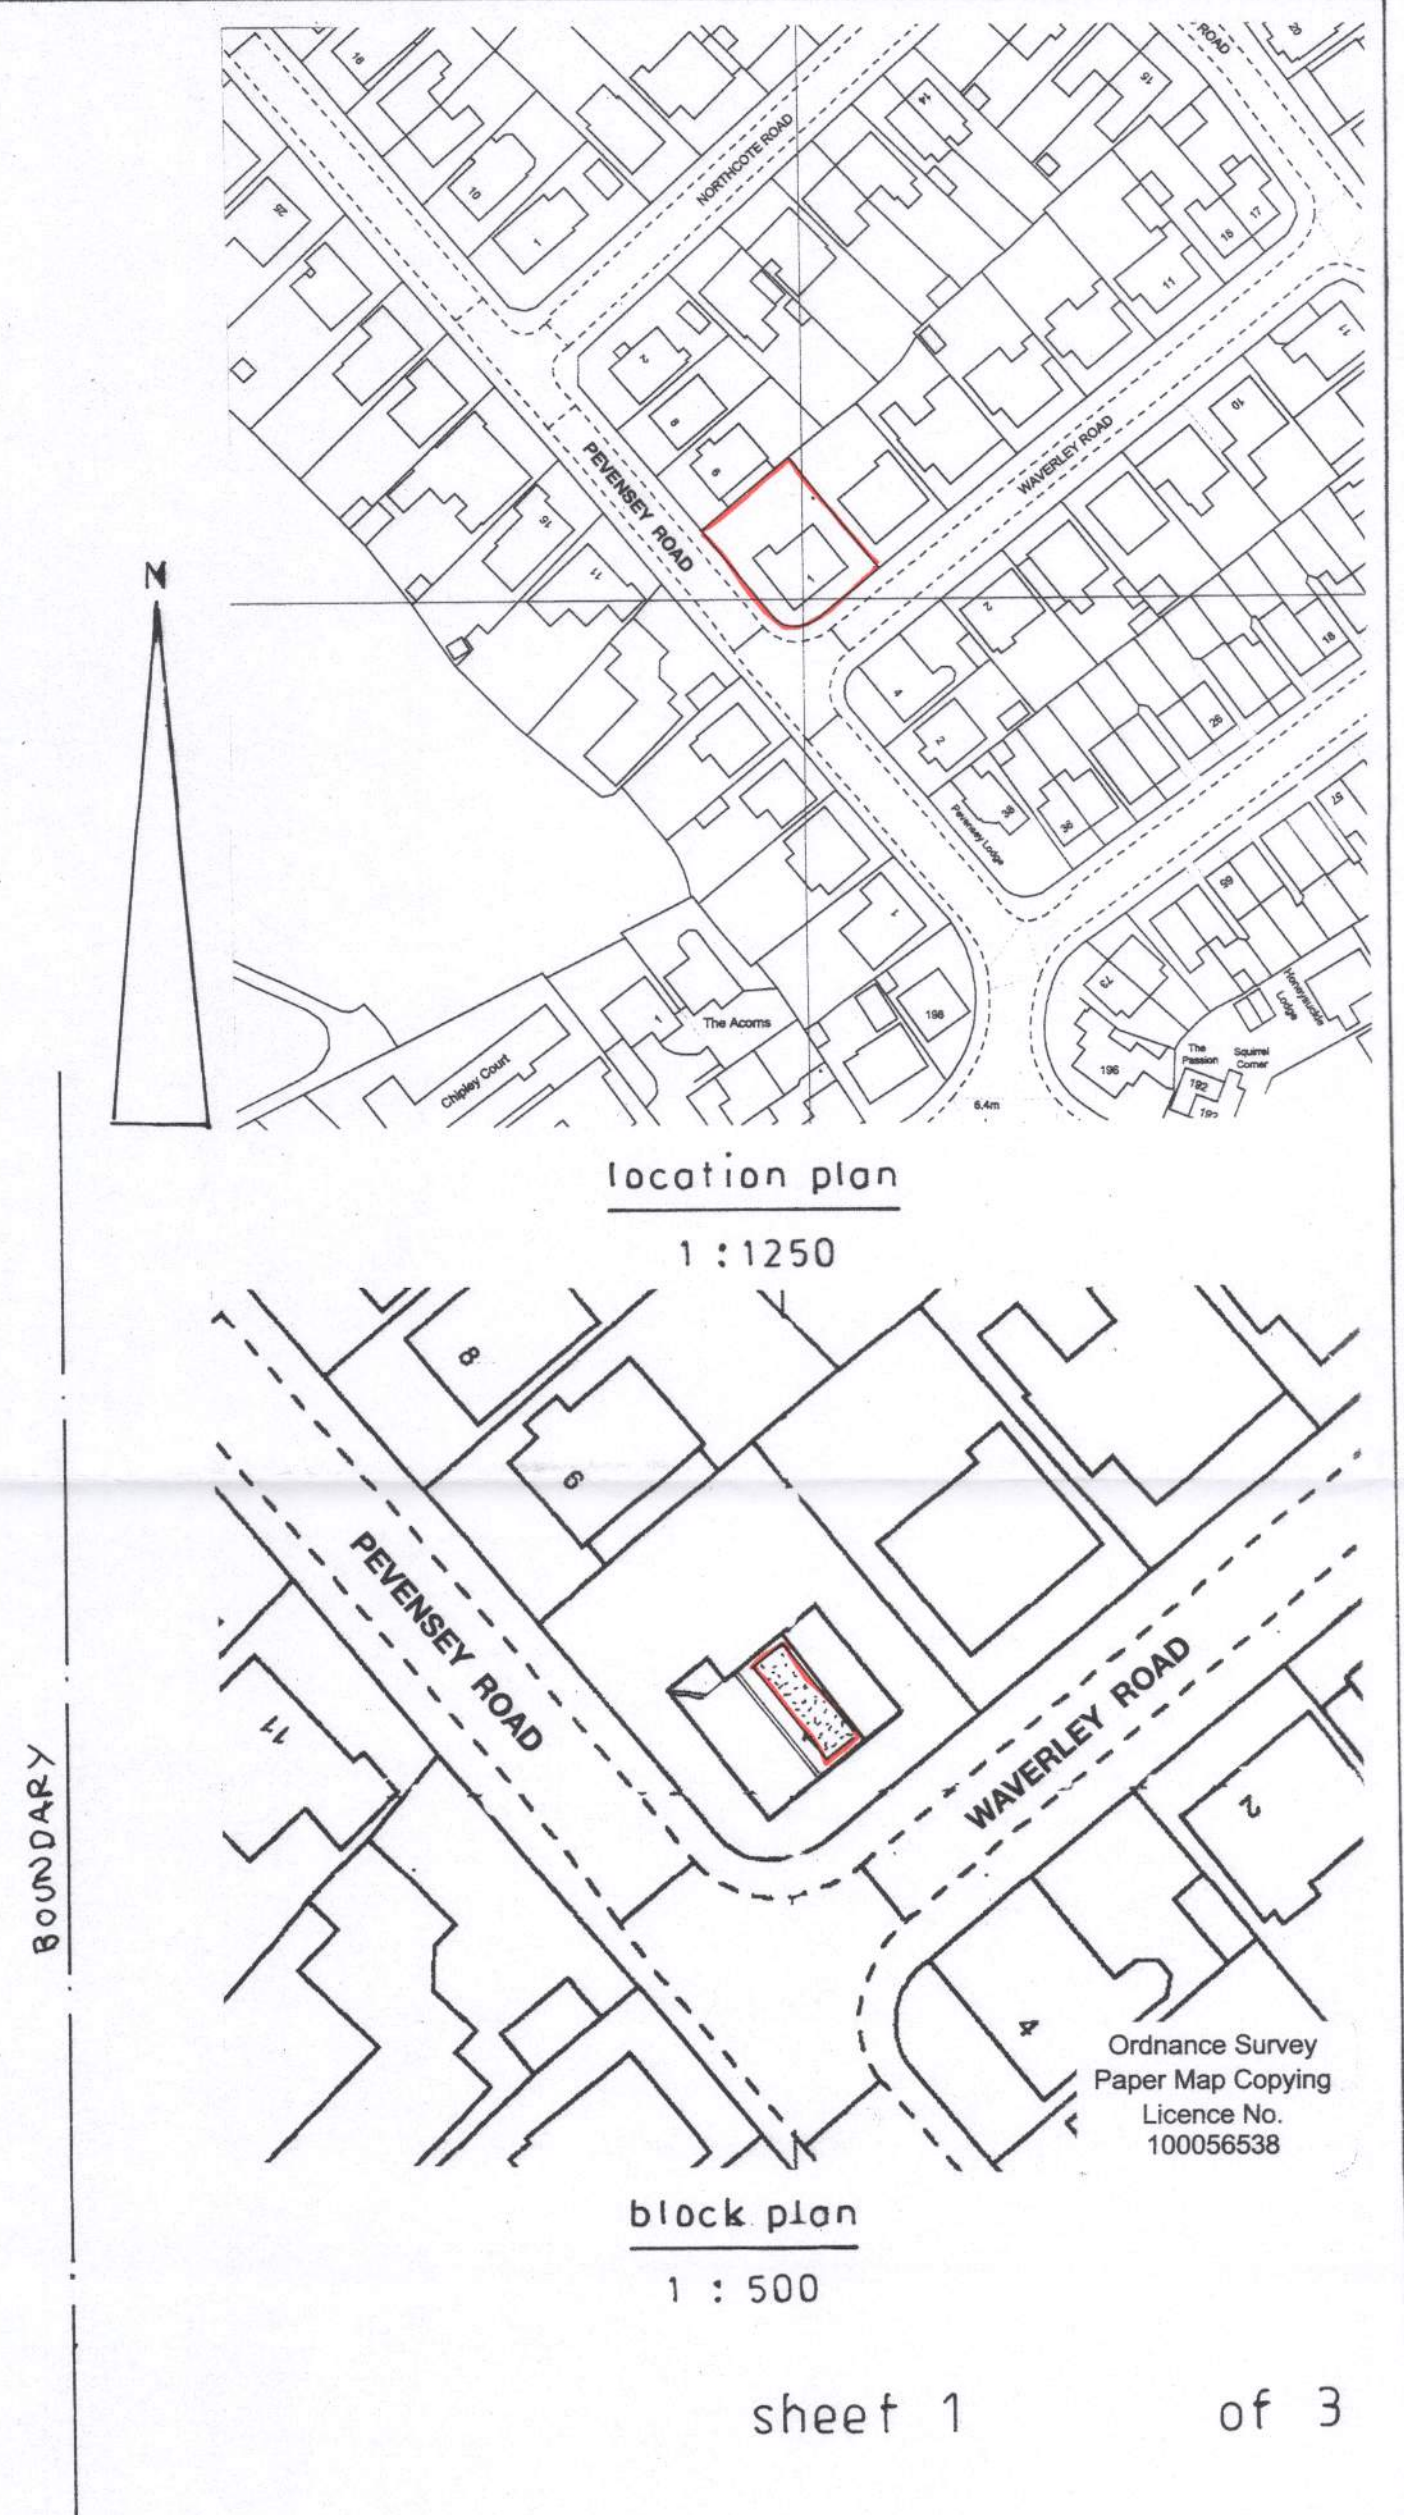

Bryan Butcher
Rainbow Cottage
Nyetimber Lane
Bognor Regis PO21 3JX
01243 266871
07973 233442
bryan.butcher@btinternet.com
www.bryanbutcher.com