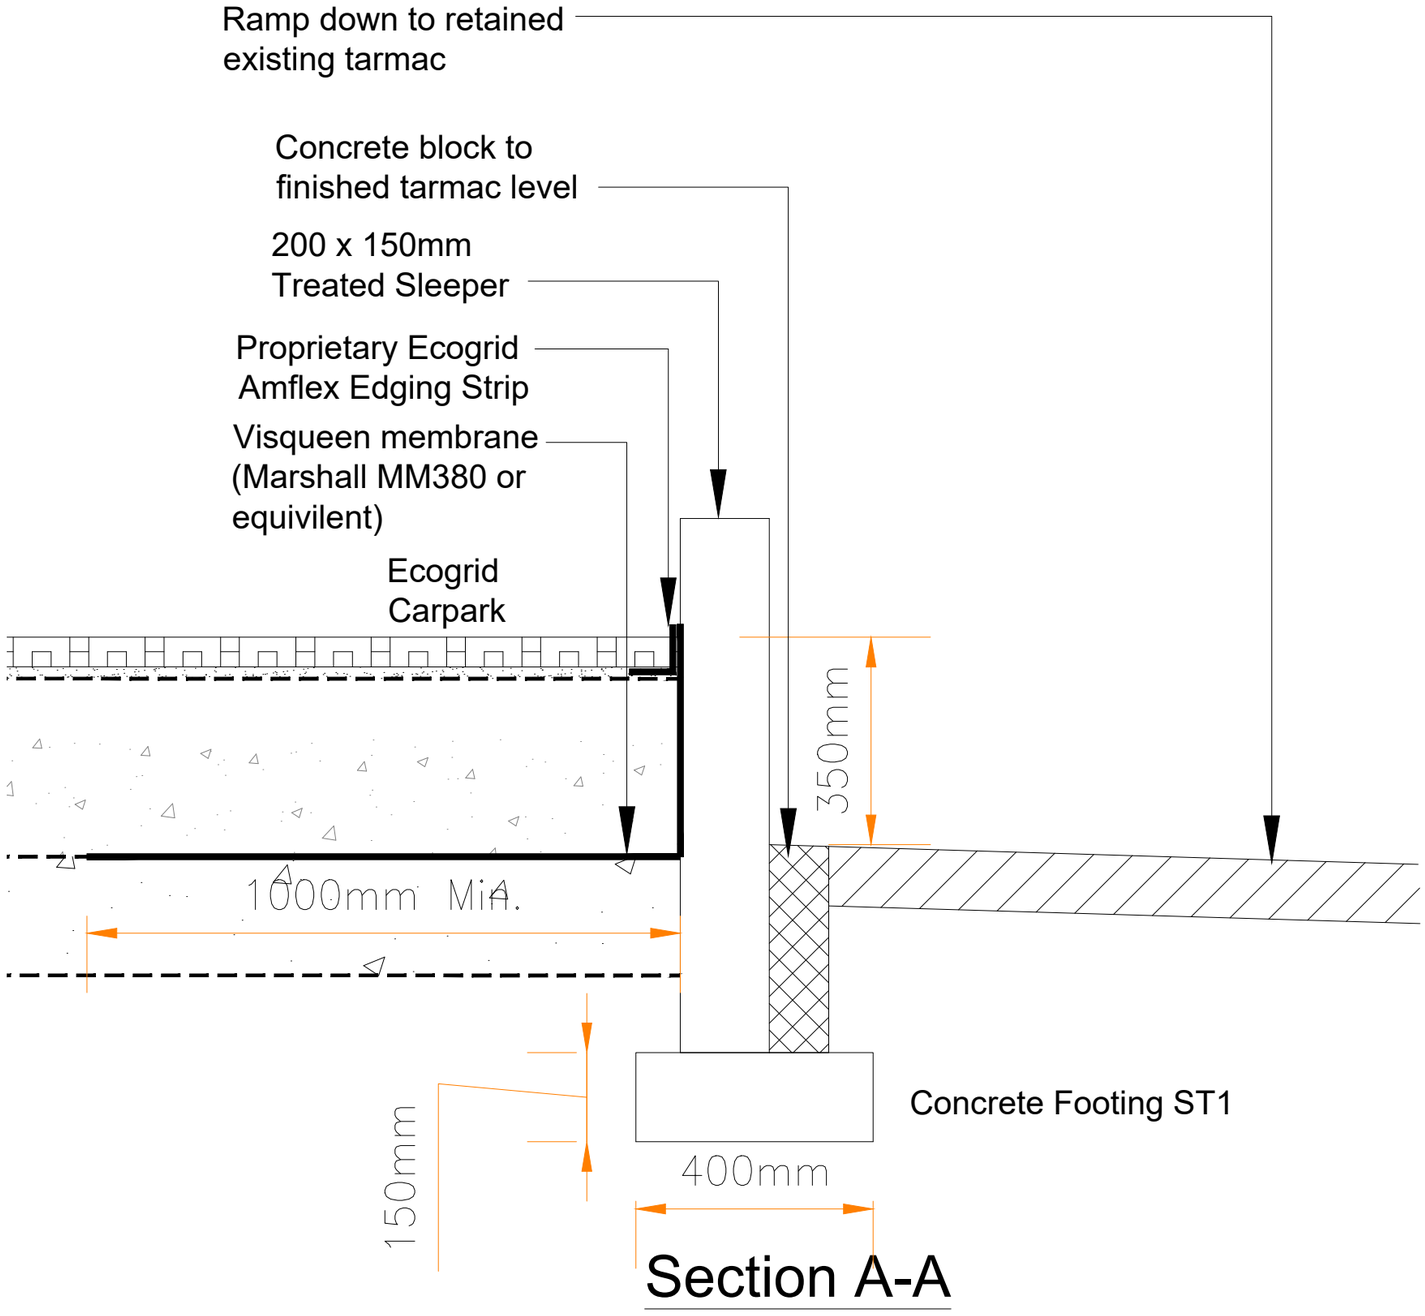


Section A-A

Notes.

1. Any joints in visqueen membrane to be securley made using proprietry tanking tape.
2. Timber sleeper to be factory treated softwood laid 'herringbone' and secured with stainless steel sleeper pins and titan (or similar) sleeper screws

Rev	Date	By	Chk	Comment

Hush Minoan PARTNERSHIP

Hush Minoan Partnership
Unit 9 Glenmore Business Park
Off Westmead Drive
Swindon, SN5 7FP
Tel:- 01793 872600

Client
Hotham Park

Project Title
Hotham Park
Golf Course

Drawing Title
Edging Detail to Existing Ramp
Section A-A

Drawn by:	Scale:	Date:
MJF	1:500 - A3	Nov 2017

Drawing No.	Rev.
SK3_2	C