

Existing kiosk to be converted to toilets.
RWPs to discharge onto/into permeable paving


Existing
Tarmac nom.
500mm wide

Kingspan Pumpstor Compact
pumping station with single
sewage vortex pump

French drain
nom. 300mm

Conc. block
upstand to
finish tarmac
level

Existing channel drain cut back
to edge of new permeable
paving and made good

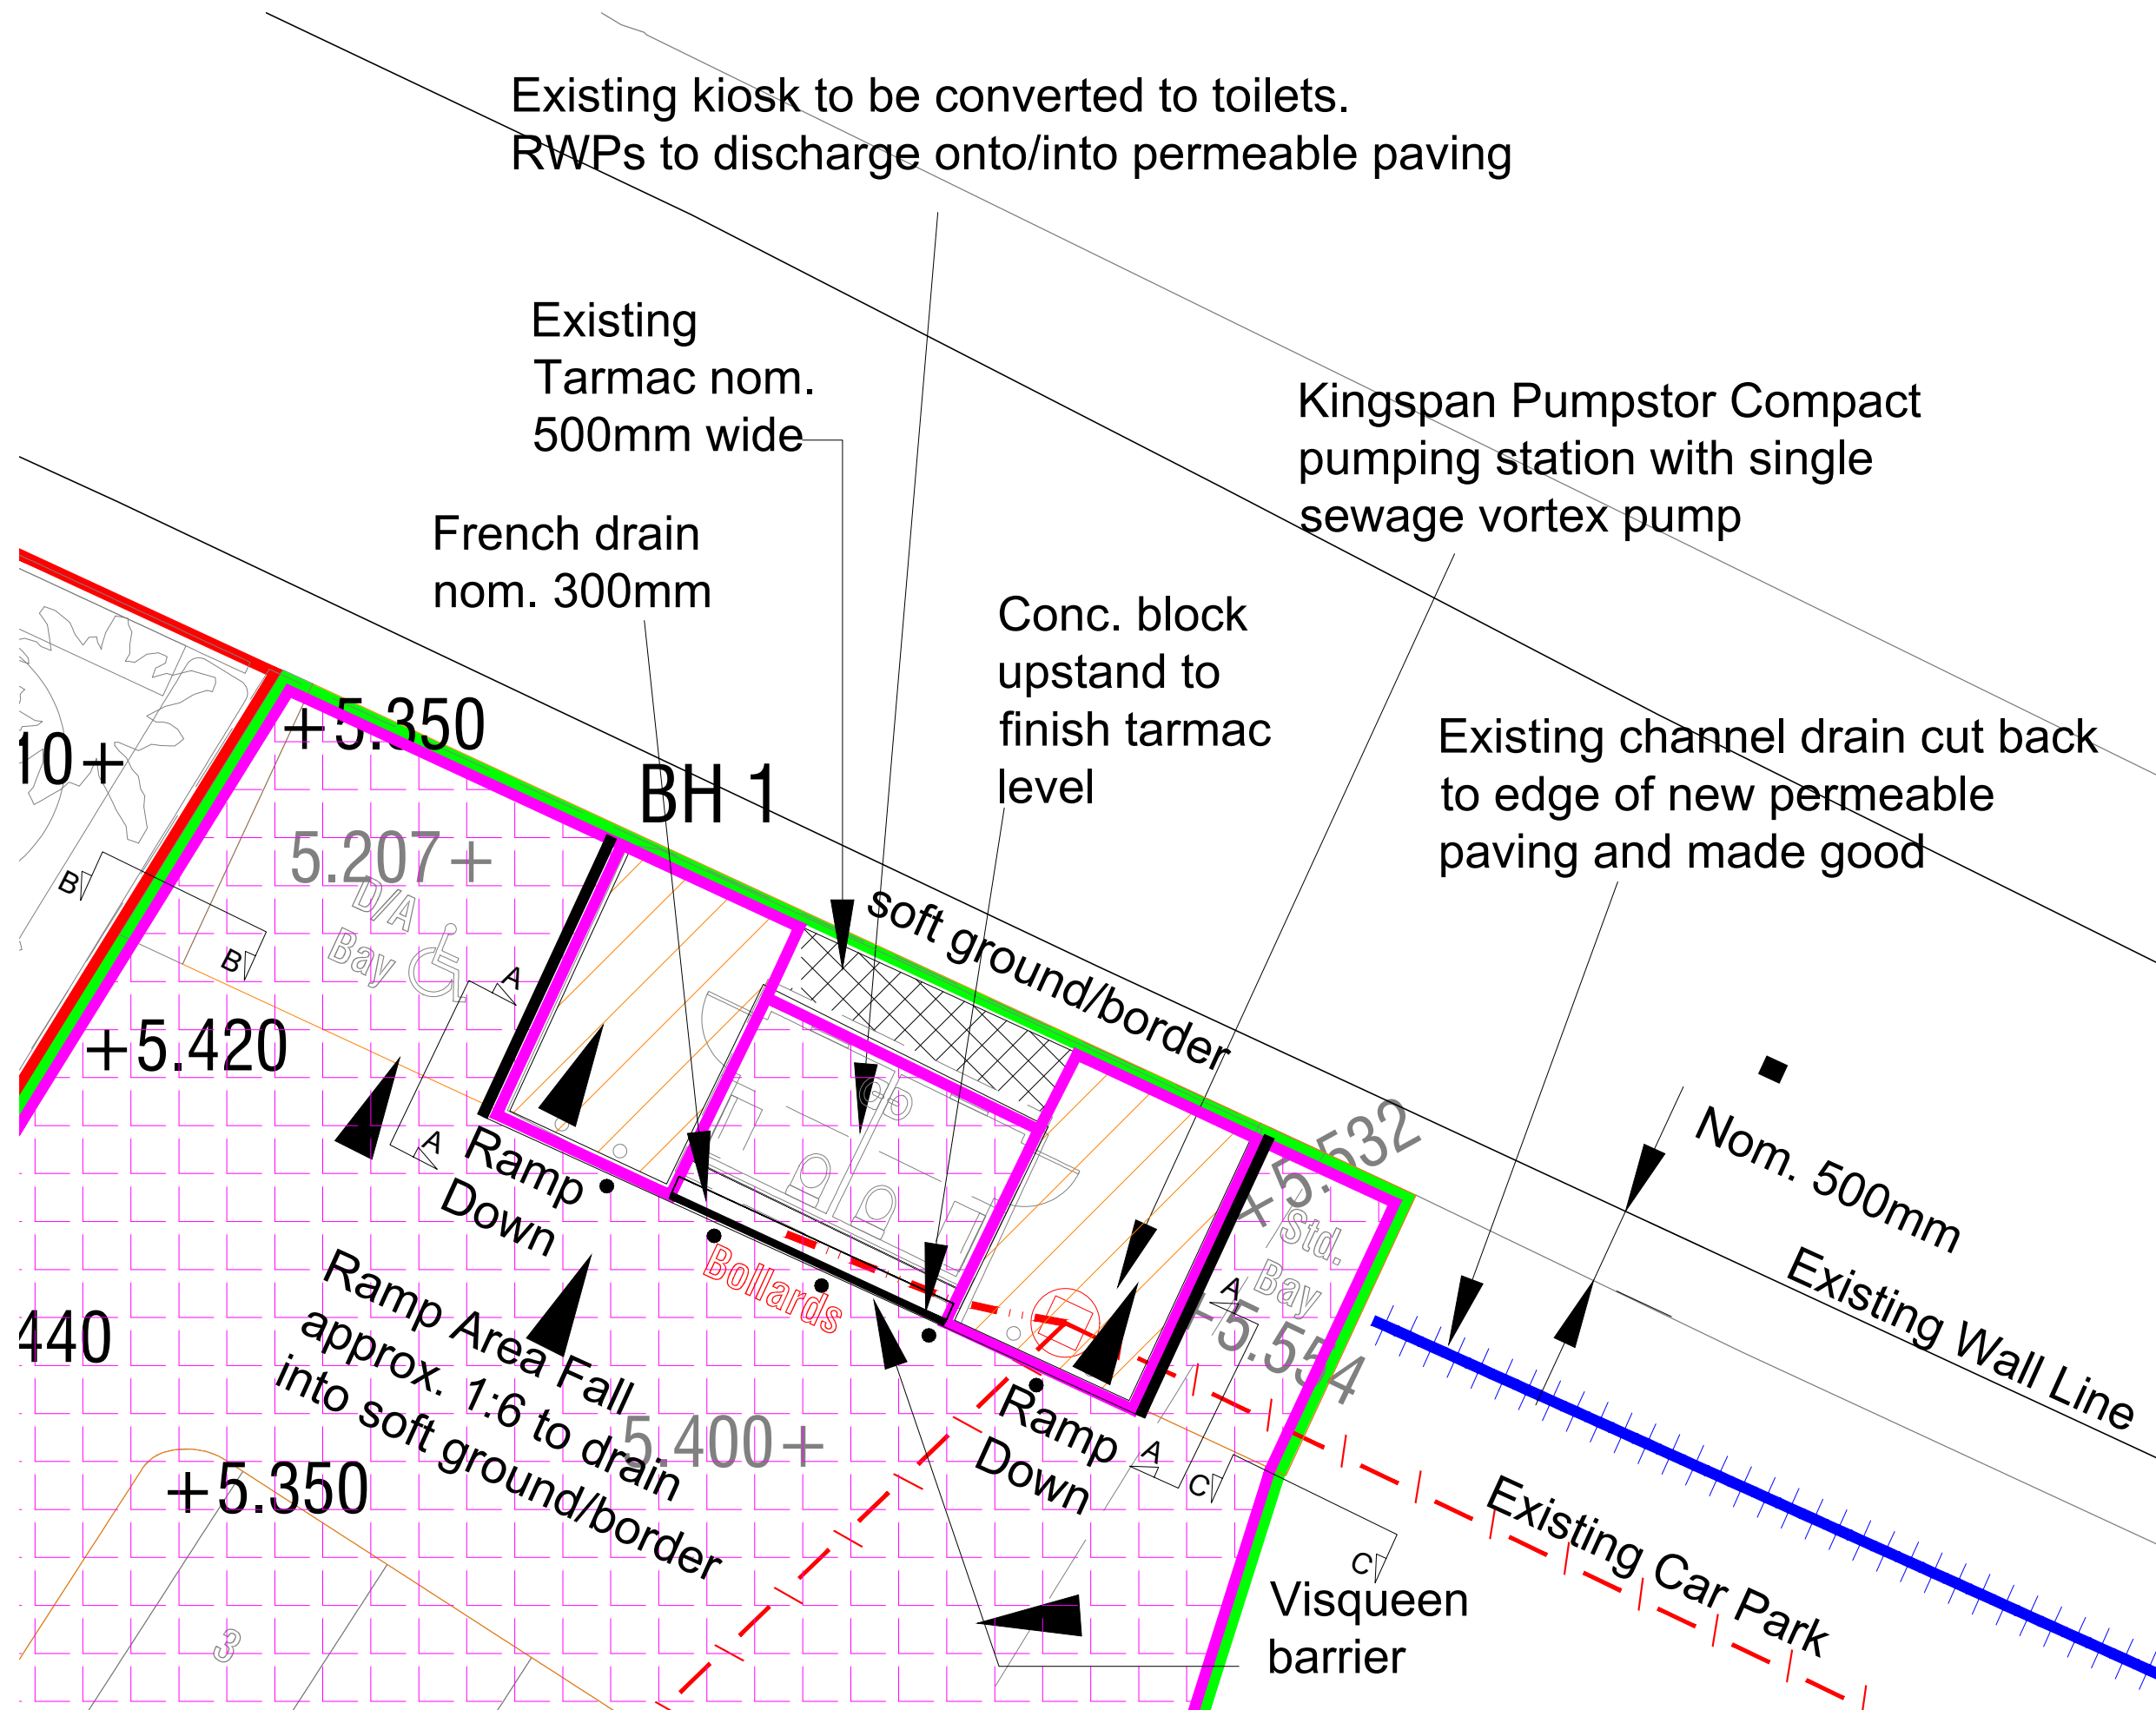

Rev	Date	By	Chk	Comment
Hush Minoan PARTNERSHIP				
Hush Minoan Partnership Unit 9 Glenmore Business Park Off Westmead Drive Swindon, SN5 7FP Tel:- 01793 872600				
Client		Hotham Park		
Project Title		Hotham Park Golf Course		
Drawing Title		Existing Kiosk Area		
Drawn by: MJF		Scale: 1:500 - A3	Date: Nov 2017	
Drawing No. SK3_3		Rev. 8		