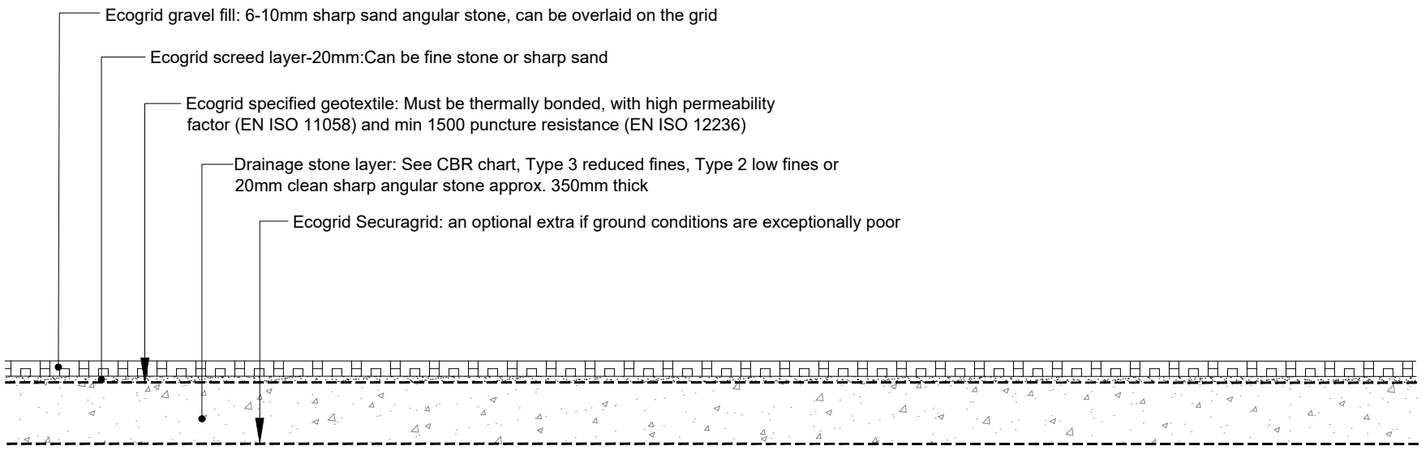

Typical Section Through General Car Park Circulation Areas

Rev	Date	By	Chk	Comment

Hush Minoan PARTNERSHIP

Hush Minoan Partnership
Unit 9 Glenmore Business Park
Off Westmead Drive
Swindon, SN5 7FP
Tel:- 01793 872600

Client
Hotham Park

Project Title
Hotham Park
Golf Course

Drawing Title
Construction Details

Drawn by:	Scale:	Date:
MJF	1:500 - A3	Nov 2017

Drawing No.	Rev.
SK4	C