
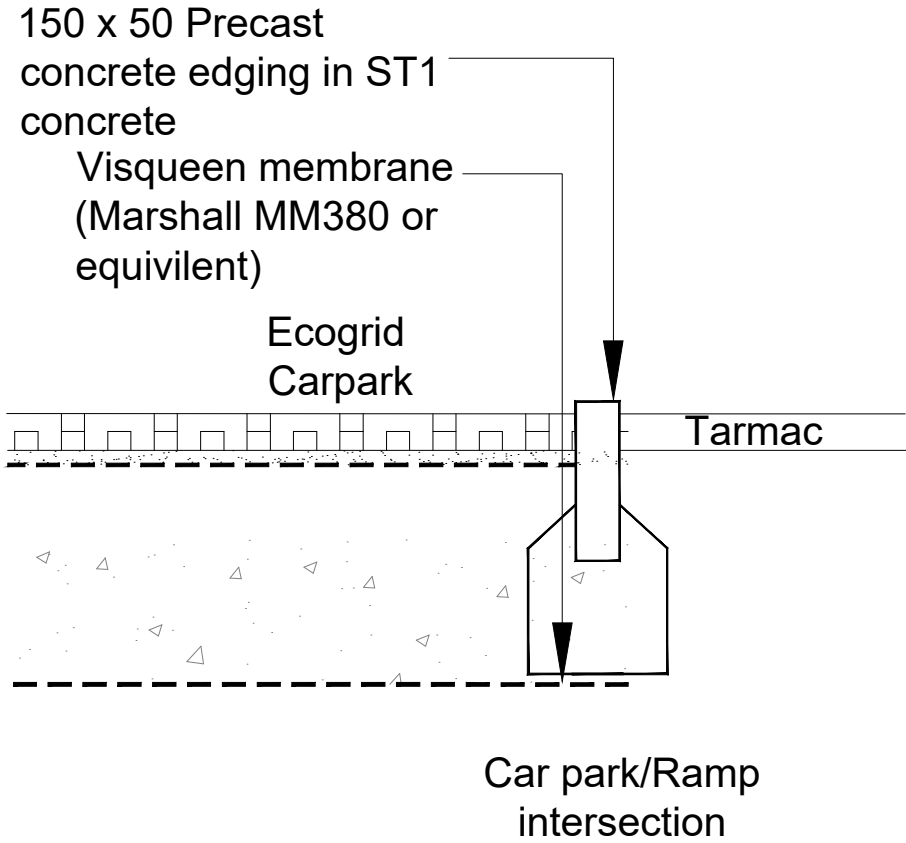


Notes.

1. Any joints in visqueen membrane to be securley made using proprietry tanking tape.
2. Timber sleeper to be factory treated softwood laid 'stretcher' and secured with stainless steel sleeper pins and titan (or similar) sleeper screws

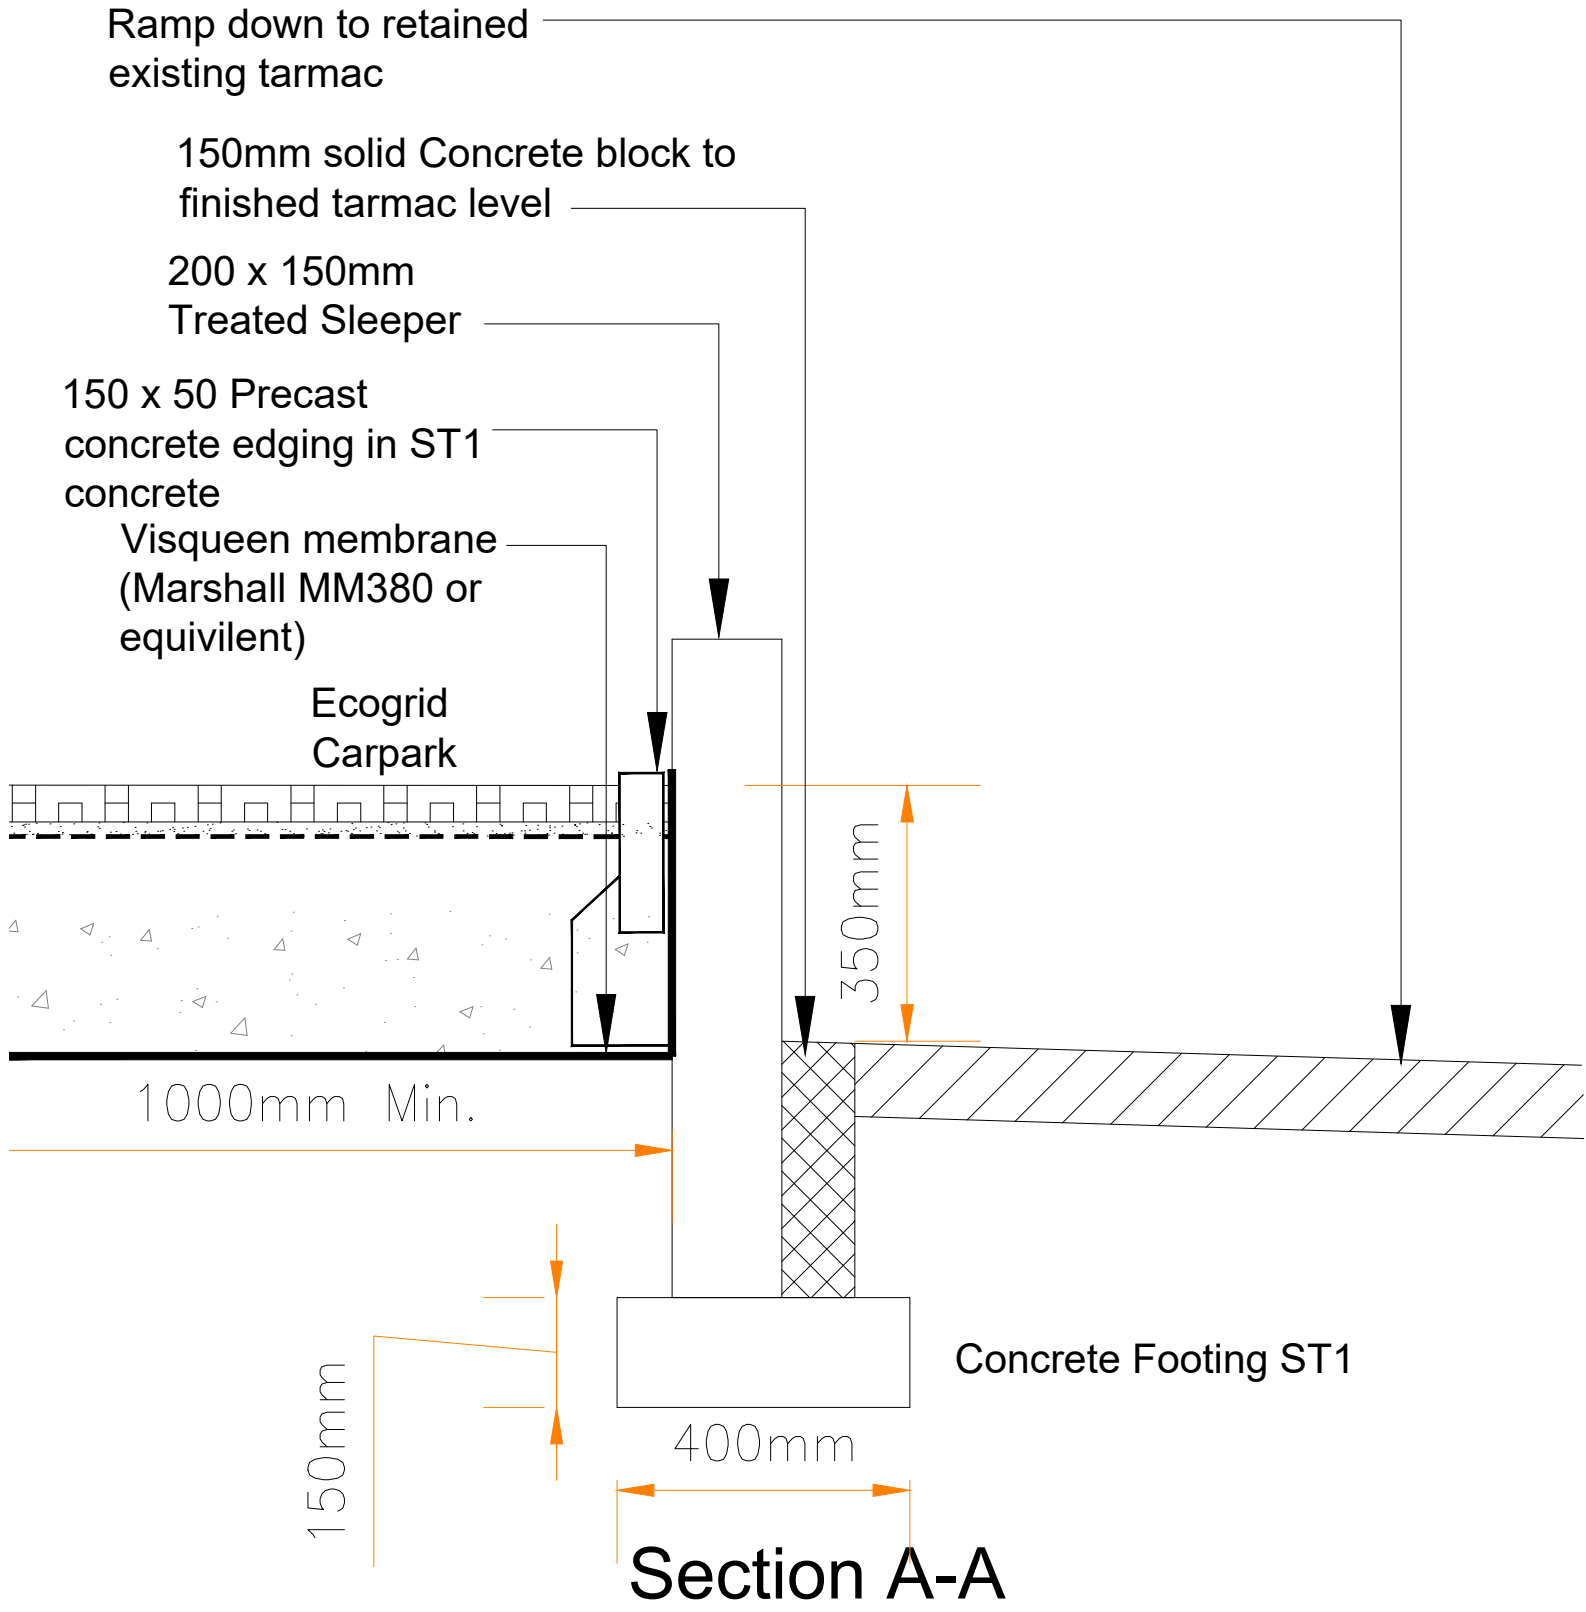

Rev	Date	By	Chk	Comment
Hush Minoan PARTNERSHIP				
Hush Minoan Partnership Unit 9 Glenmore Business Park Off Westmead Drive Swindon, SN5 7FP Tel:- 01793 872600				
Client		Hotham Park		
Project Title		Hotham Park Golf Course		
Drawing Title		Edging Detail to Existing Ramp Section A-A		
Drawn by: MJF		Scale: 1:500 - A3	Date: Nov 2017	
Drawing No. SK3 2		Rev. C		