


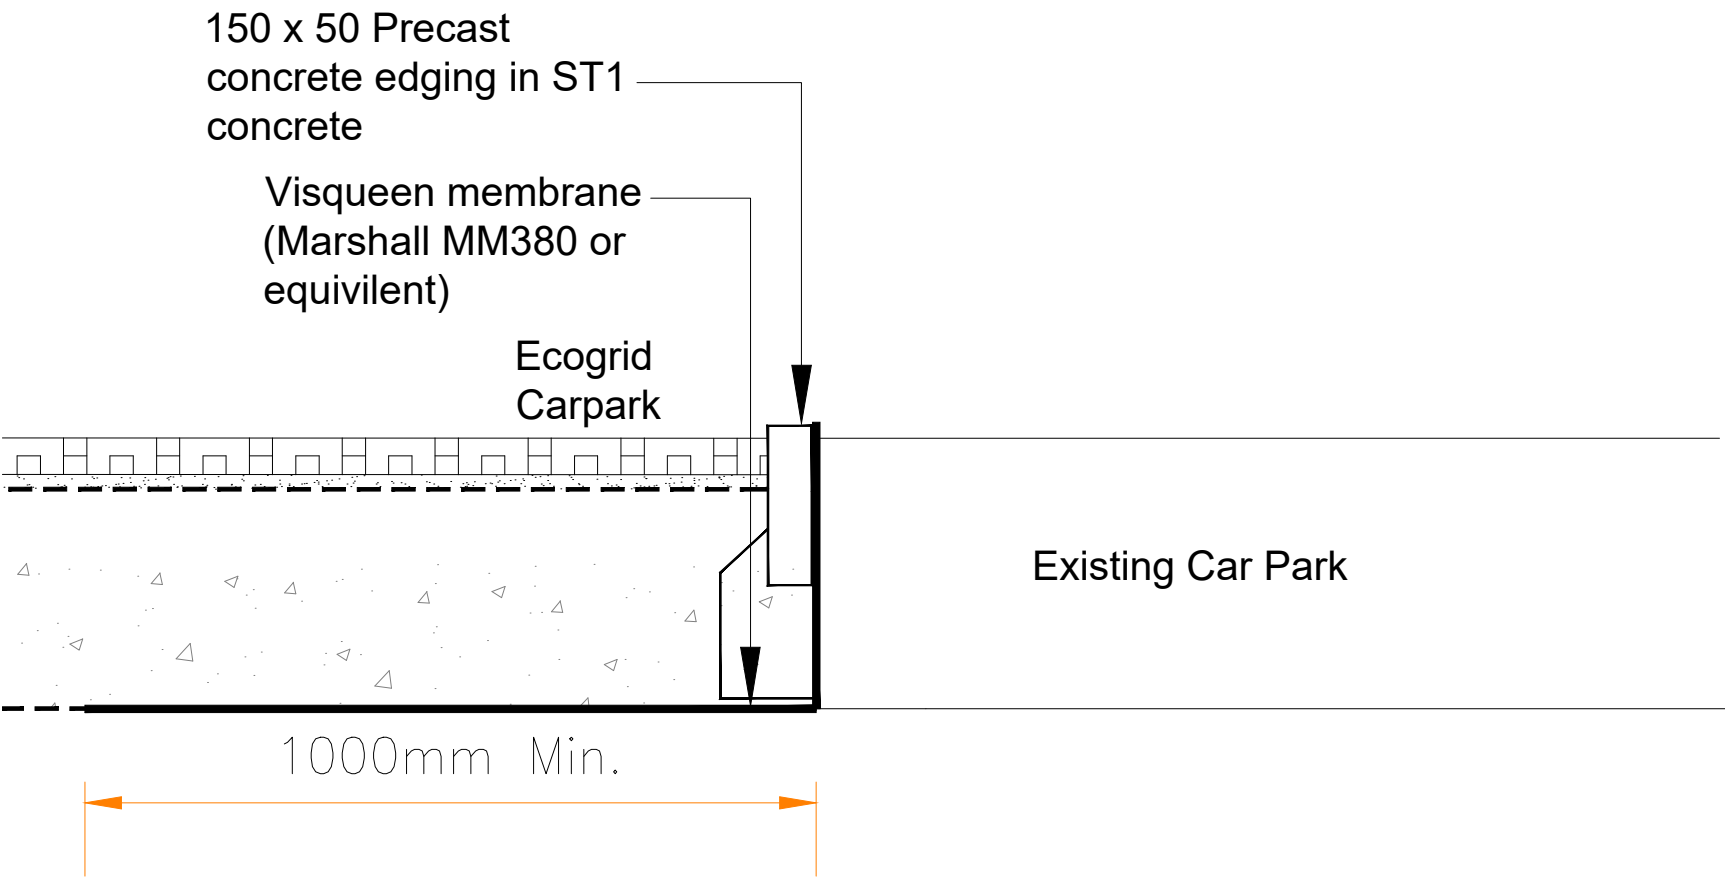

Section C-C

Rev	Date	By	Chk	Comment

 **Hush Minoan**
PARTNERSHIP

Hush Minoan Partnership
Unit 9 Glenmore Business Park
Off Westmead Drive
Swindon, SN5 7FP
Tel:- 01793 872600

Client			Hotham Park		
Project Title			Hotham Park Golf Course		
Drawing Title			Edging Detail New carpark to existing carpark Section C-C		
Drawn by: MJF		Scale: 1:500 - A3		Date: Nov 2017	
Drawing No. SK3_6				Rev.	