



Note: The Drawings is for planning purpose and should not be used for construction.
All dimensions should be confirmed on site and any deviation should be reported back to designer.

- BW Brickwork
- Dotted Line represent existing roof line

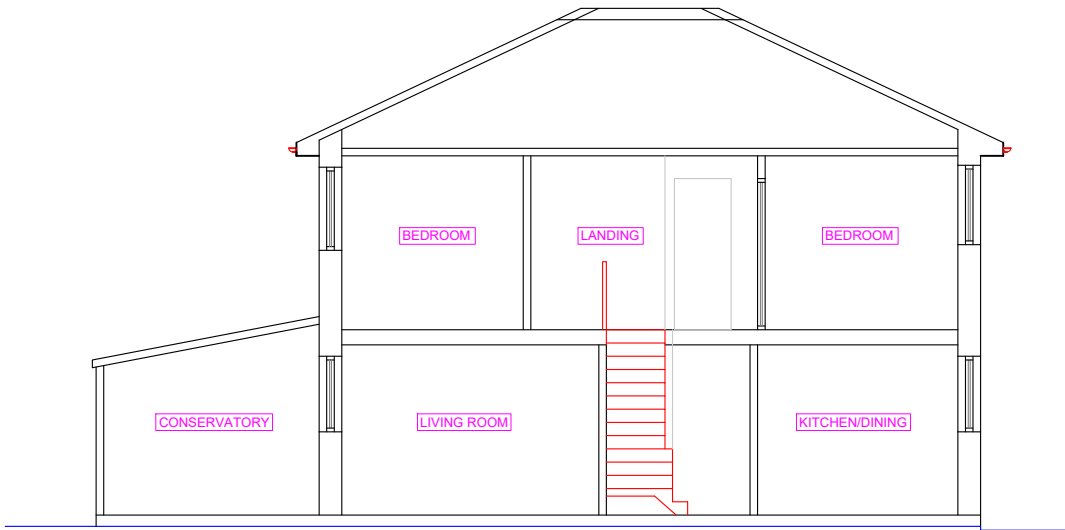

Existing Section A-A @ 1:100

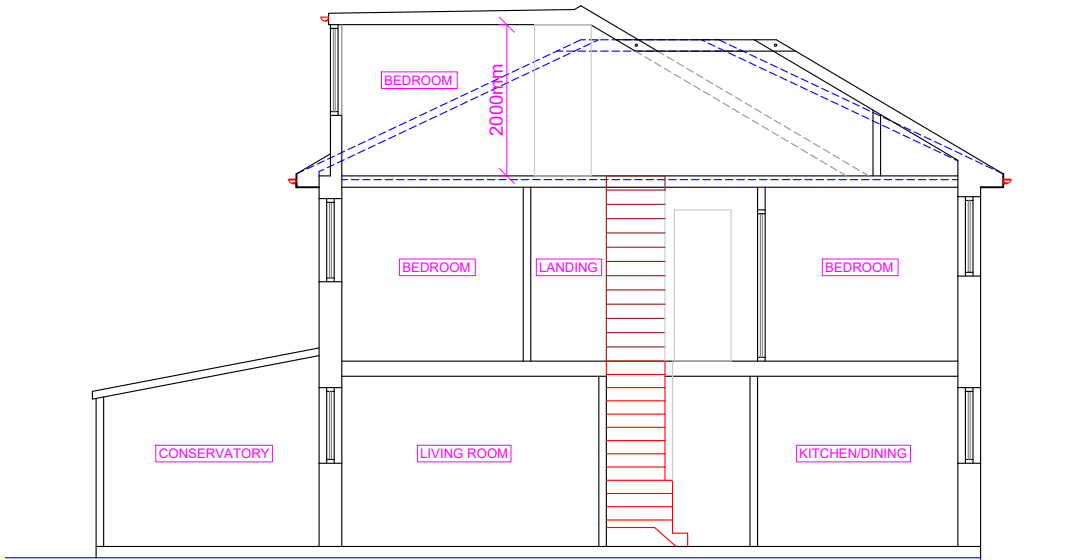

Proposed Section A-A @ 1:100

Proposed Development:
Loft Extension

Site Address:
29 Victoria Road
Borgos Regis
PO21 2JE


Revisions:

Rev	Date	Description
A	06/03/2026	

Drawing Description:
Existing & Proposed Sections A-A

Drawing No:
ART/2026/LE29VR/Sections

Scale: 1:100
Paper Size: A3
Sheet No: 5 of 8

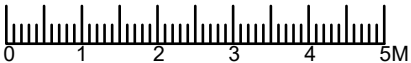

ART CONSULTANTS (UK) LTD
113 LONG LANE
STANWELL
TW19 7AL
M:07960071377
E: ARTCONSULTANTSUK@GMAIL.COM