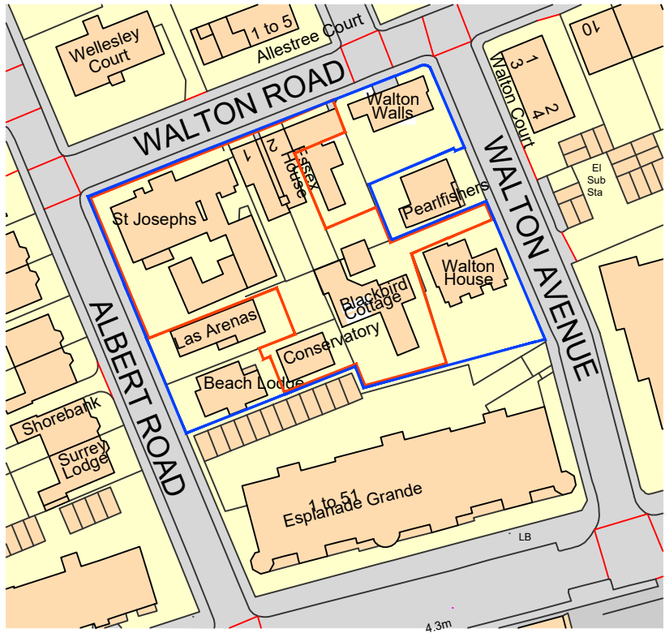

Ordnance Survey, (c) Crown Copyright 2016. All rights reserved. Licence number 100022432

Location Plan

Scale 1:1250

This drawing is copyright of more than architecture ltd ©

1:1 0mm 20 40 60

CLIENT Butlins Skyline Ltd

PROJECT St Josephs

DRAWING TITLE Location Plan

DATE August 2016

DWG NO. 129 / 2.000

SCALE @ A3

REVISION 07

DATE

NOTES

This drawing is copyright and shall not be reproduced nor used for any other purpose without the written permission of the architects. This drawing must be read in conjunction with all other related drawings and documentation. Permission is granted to scale from this drawing for the purposes of Local Authority Planning Approval only. Please verify that the information is correctly printed to scale by checking the control bar.

randell design group
more than architecture

RIBA
Chartered Practice
more studio halls orchard barn
apuldram PO20 7FD
+44 (0) 1243 214 204
mail@randelldesigngroup.com
www.randelldesigngroup.com