


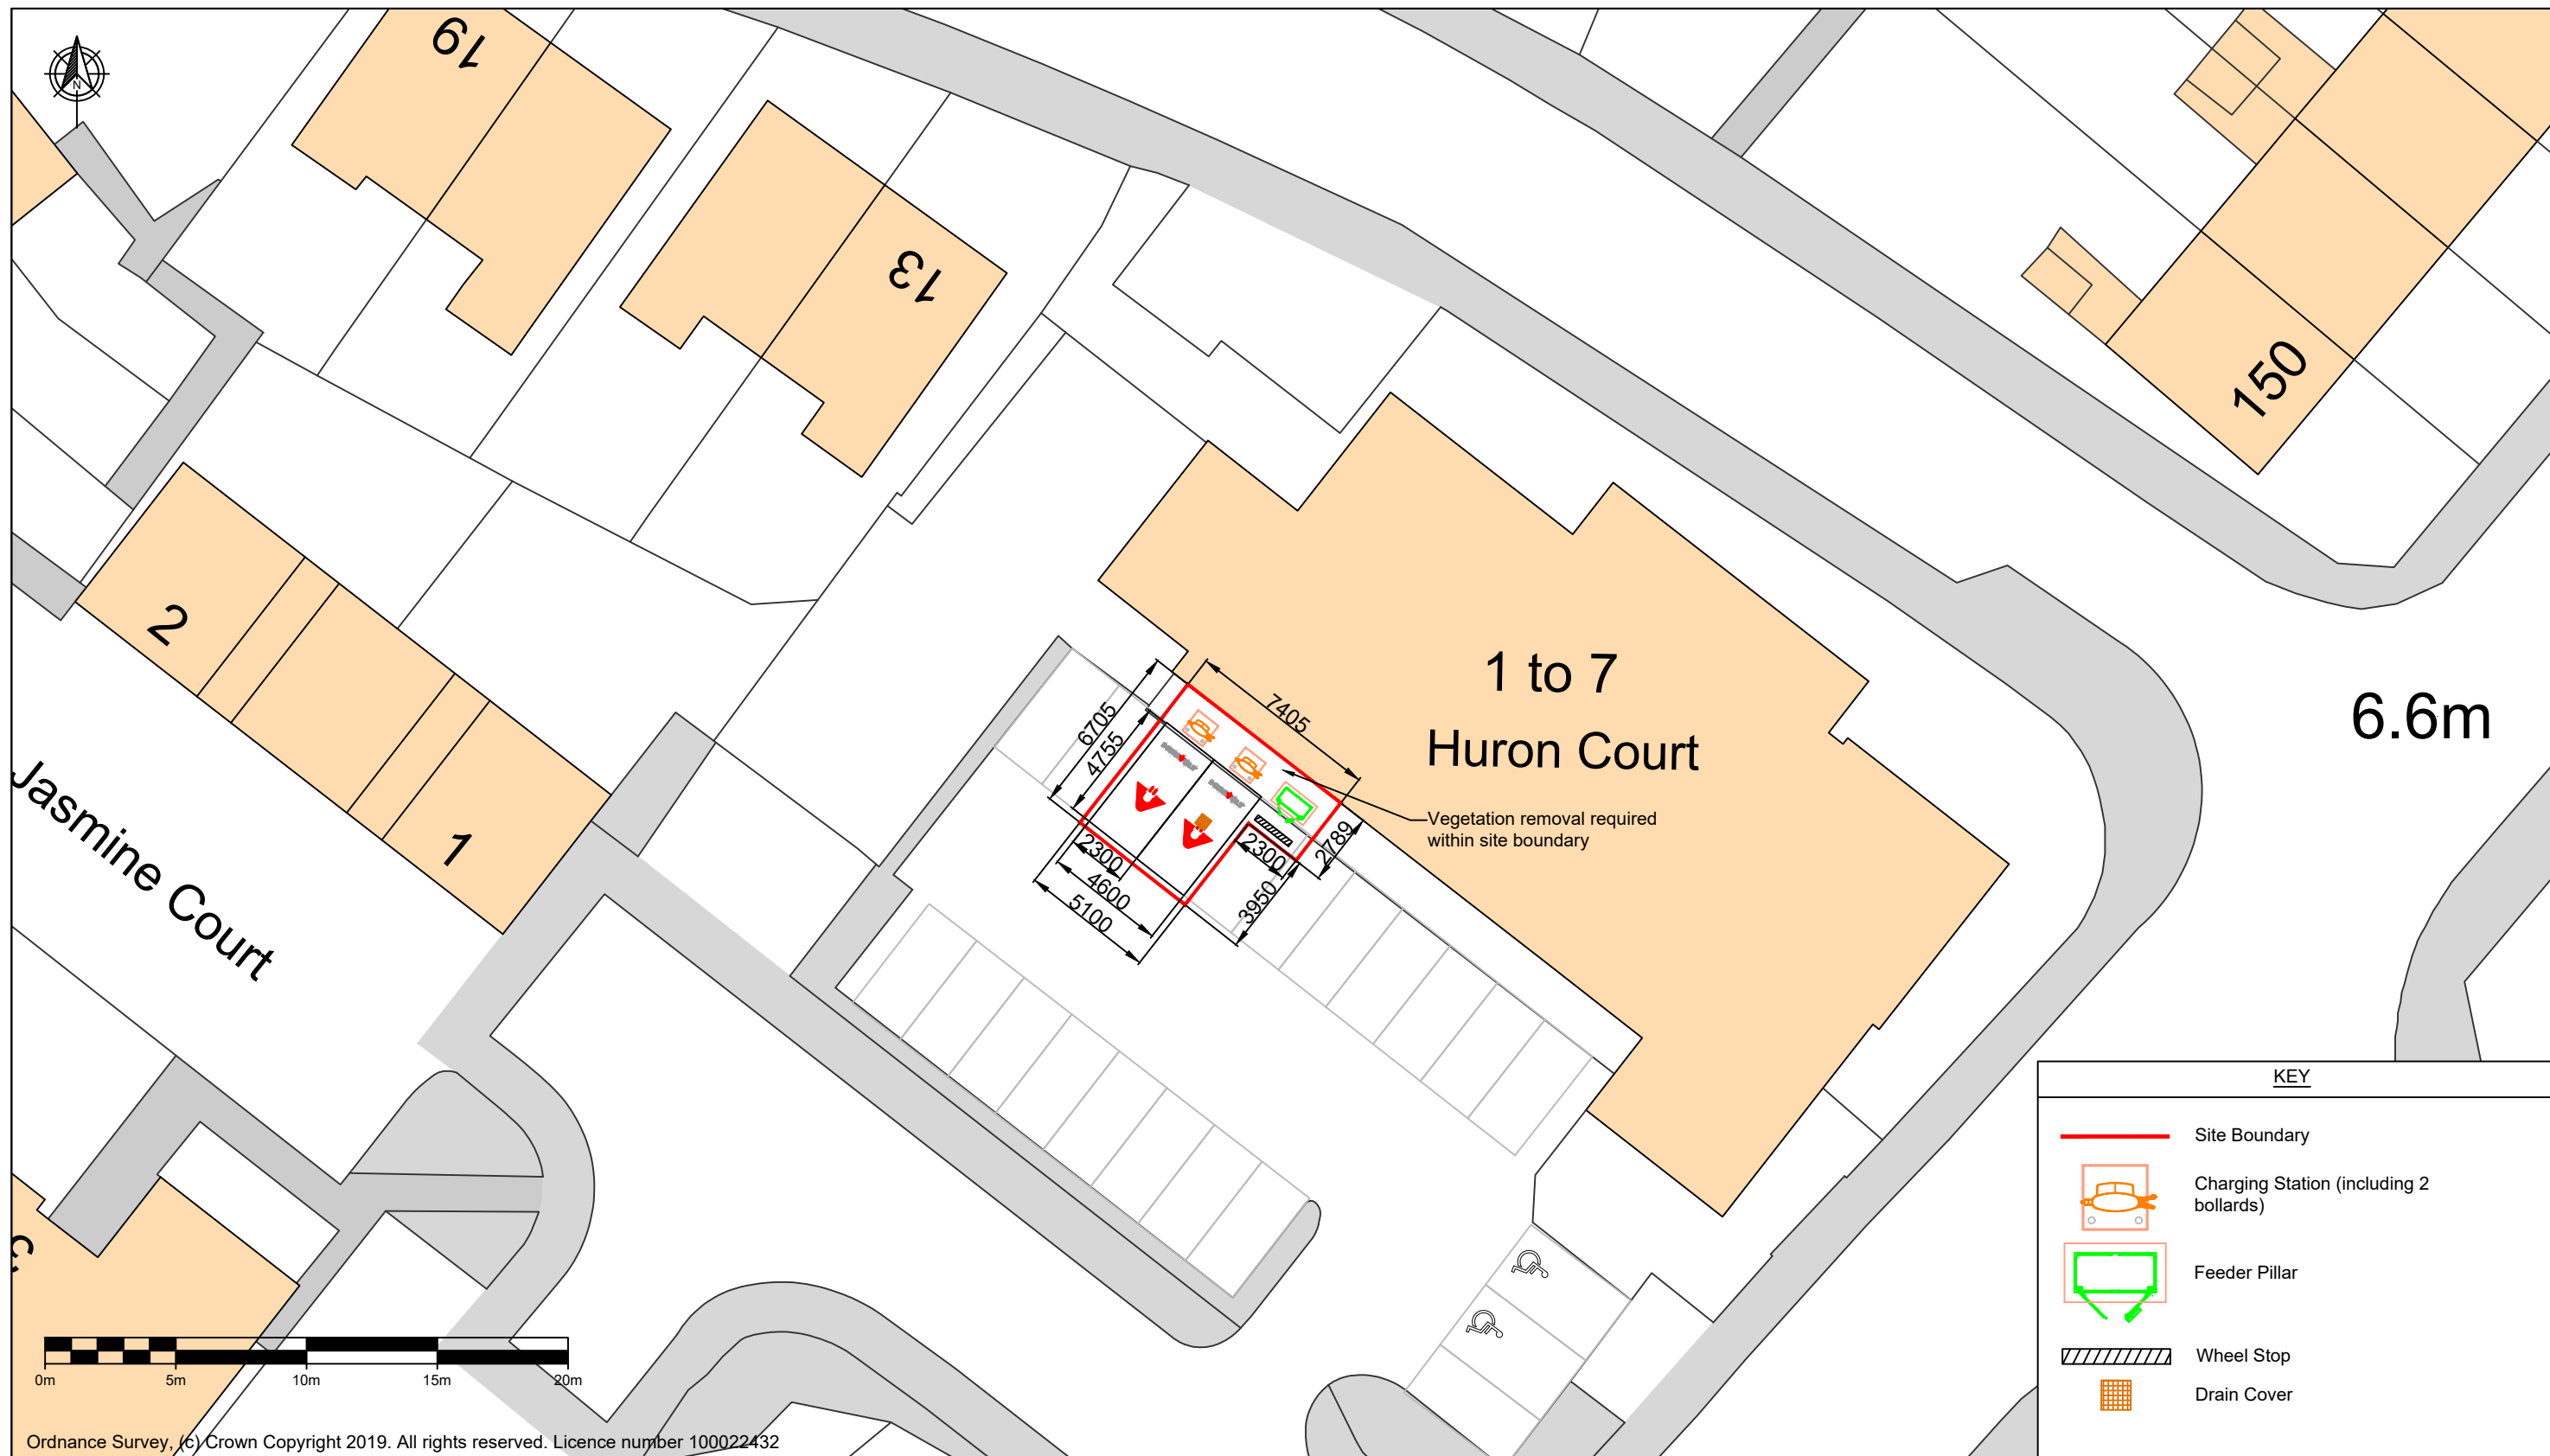

<u>COMMENTS</u>		<u>REV.</u>	<u>DESCRIPTION</u>	<u>REV. BY</u>	<u>APP.</u>	<u>DATE</u>	<u>ADDRESS</u>	<u>PROJECT NAME</u>	 InstaVolt Ltd, 6 Cedarwood, Crockford Lane, Chineham Park, Hampshire, RG24 8WD © InstaVolt Ltd. 2019
		A	Issued for comment	PH	BL	05/12/19	Car park to the front/rear of 152-156 Co-Op, Hawthorn Road, Bognor Regis, PO21 2UR	SOUTHERN CO-OP - BOGNOR REGIS	
		B	Address updated	RK	BL	06/01/20		<u>DRAWING TITLE</u>	
								PLANNING SITE LAYOUT	
								<u>DRAWING NO.</u>	
								10315 - 0002_01-PL	
<u>SCALE</u> (@A3) 1:250	<u>DRAWN BY</u> PH								<u>REV.</u> B