


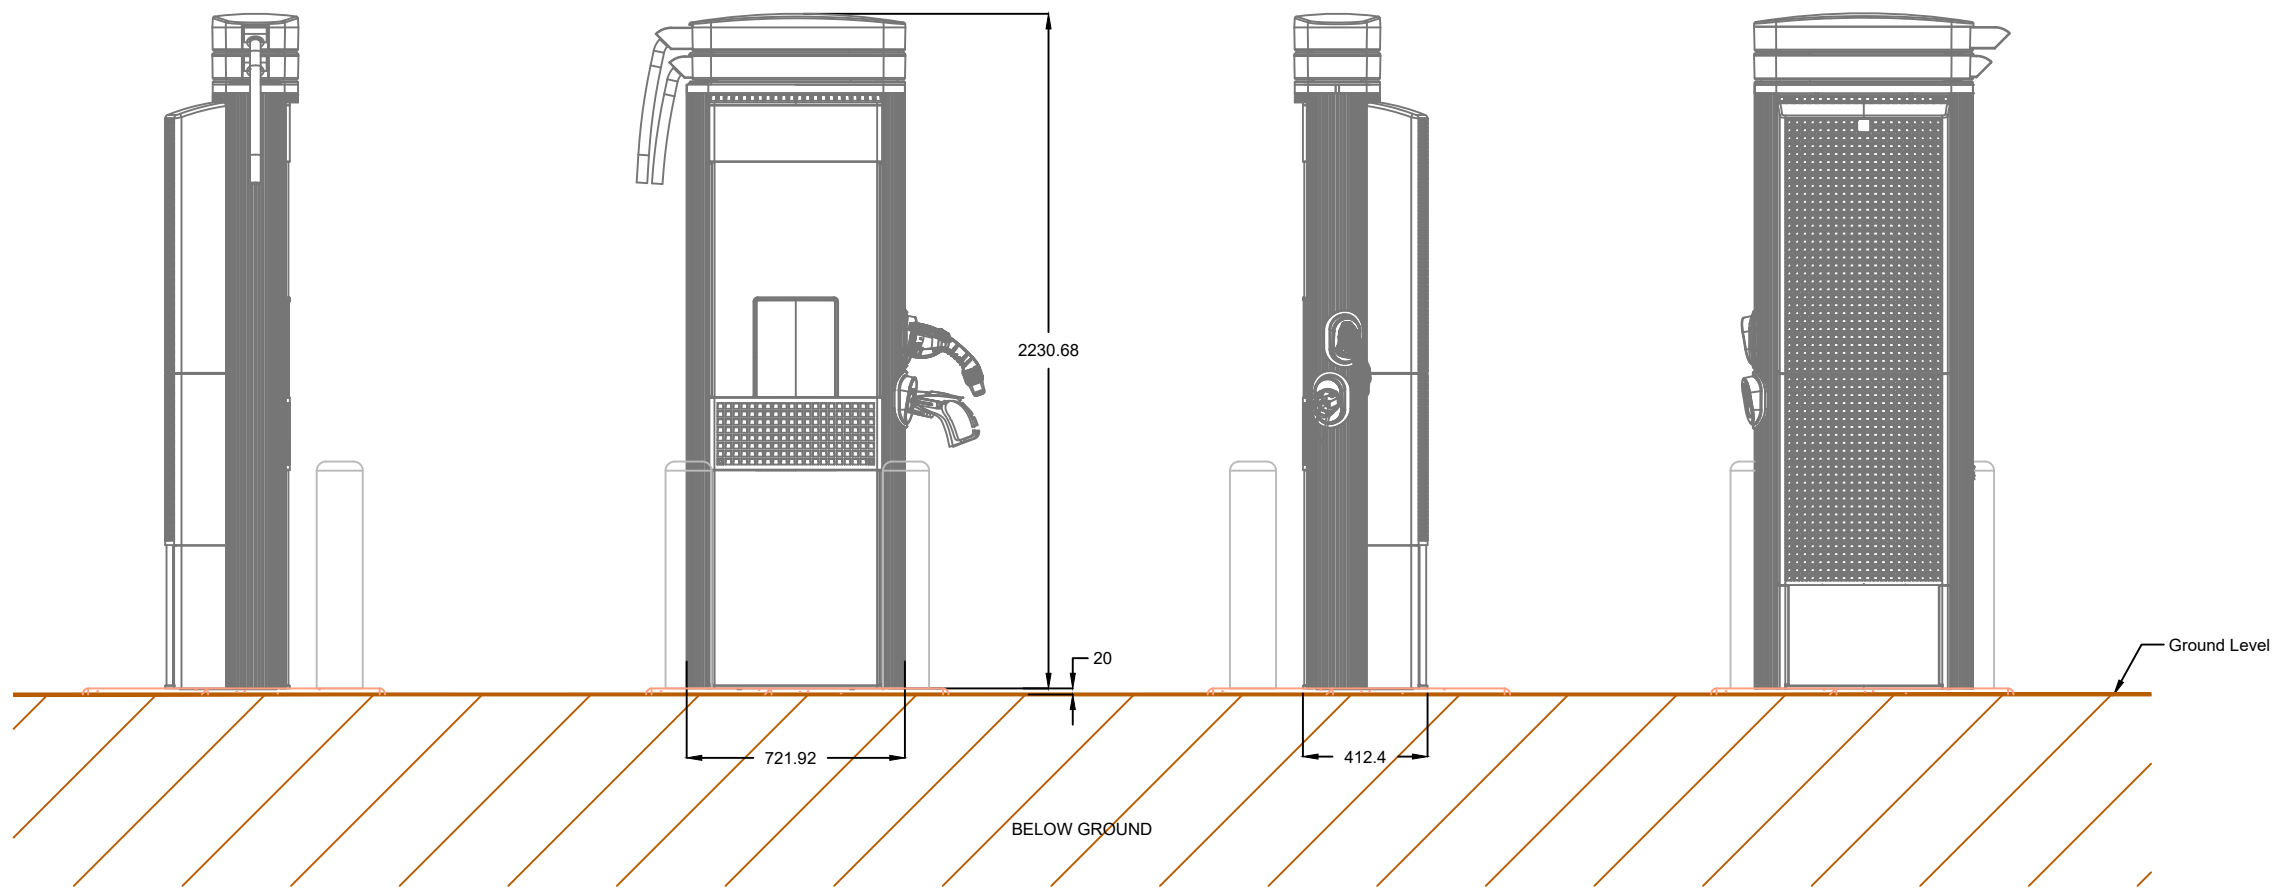

COMMENTS		REV.	DESCRIPTION	REV. BY	APP.	DATE	ADDRESS	PROJECT NAME	INSTAVOLT InstaVolt Ltd, 6 Cedarwood, Crockford Lane, Chineham Park, Hampshire, RG24 8WD © InstaVolt Ltd. 2017	
BASE DETAILS AND ARTWORK/IMAGERY TO BE SITE SPECIFIC.		A	Issued for comment	PH	BL	05/12/19	Car park to the front/rear of 152-156 Co-Op, Hawthorn Road, Bognor Regis, PO21 2UR	SOUTHERN CO-OP - BOGNOR REGIS		
		B	Address updated	RK	BL	06/01/20		DRAWING TITLE		
FOR FURTHER DETAILS PLEASE REFER TO MANUFACTURERS SPECIFICATIONS								CHARGEPOINT EXPRESS 250 (WITH BOLLARDS)		
								DRAWING NO.		
SCALE (@A3) 1:25	DRAWN BY RK							10315 - 0002_04	REV. B	