

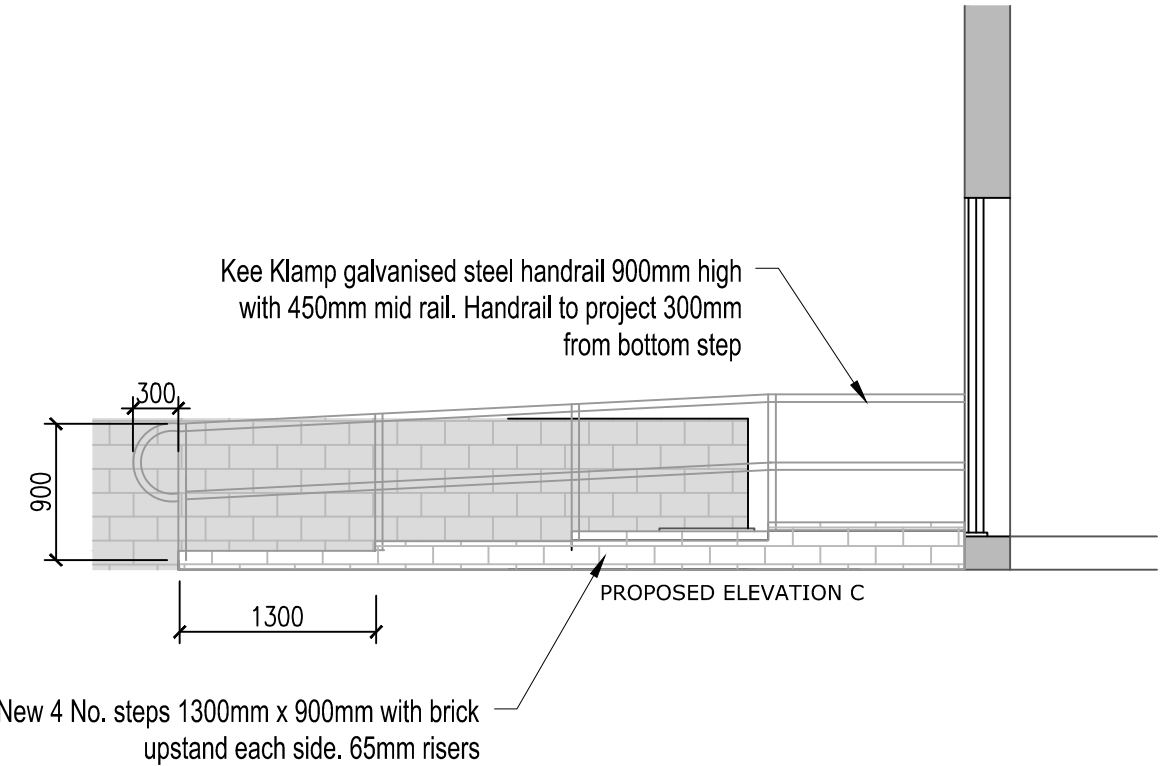
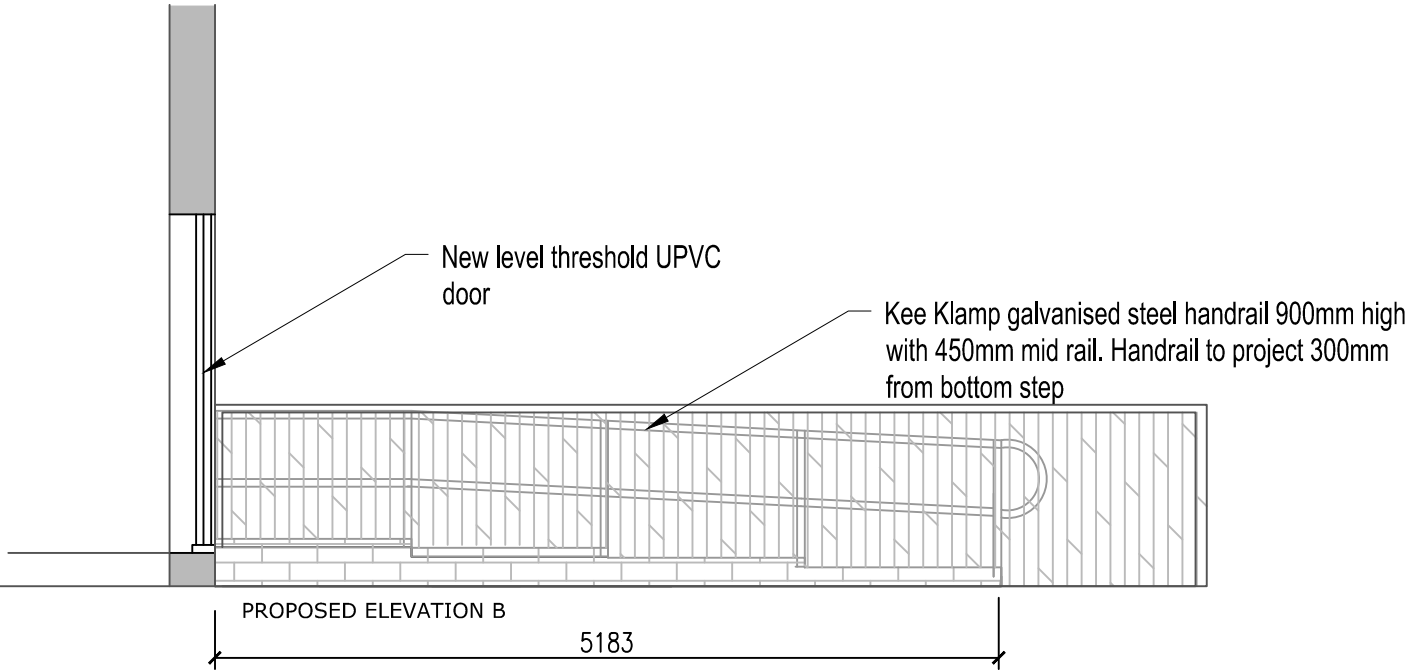


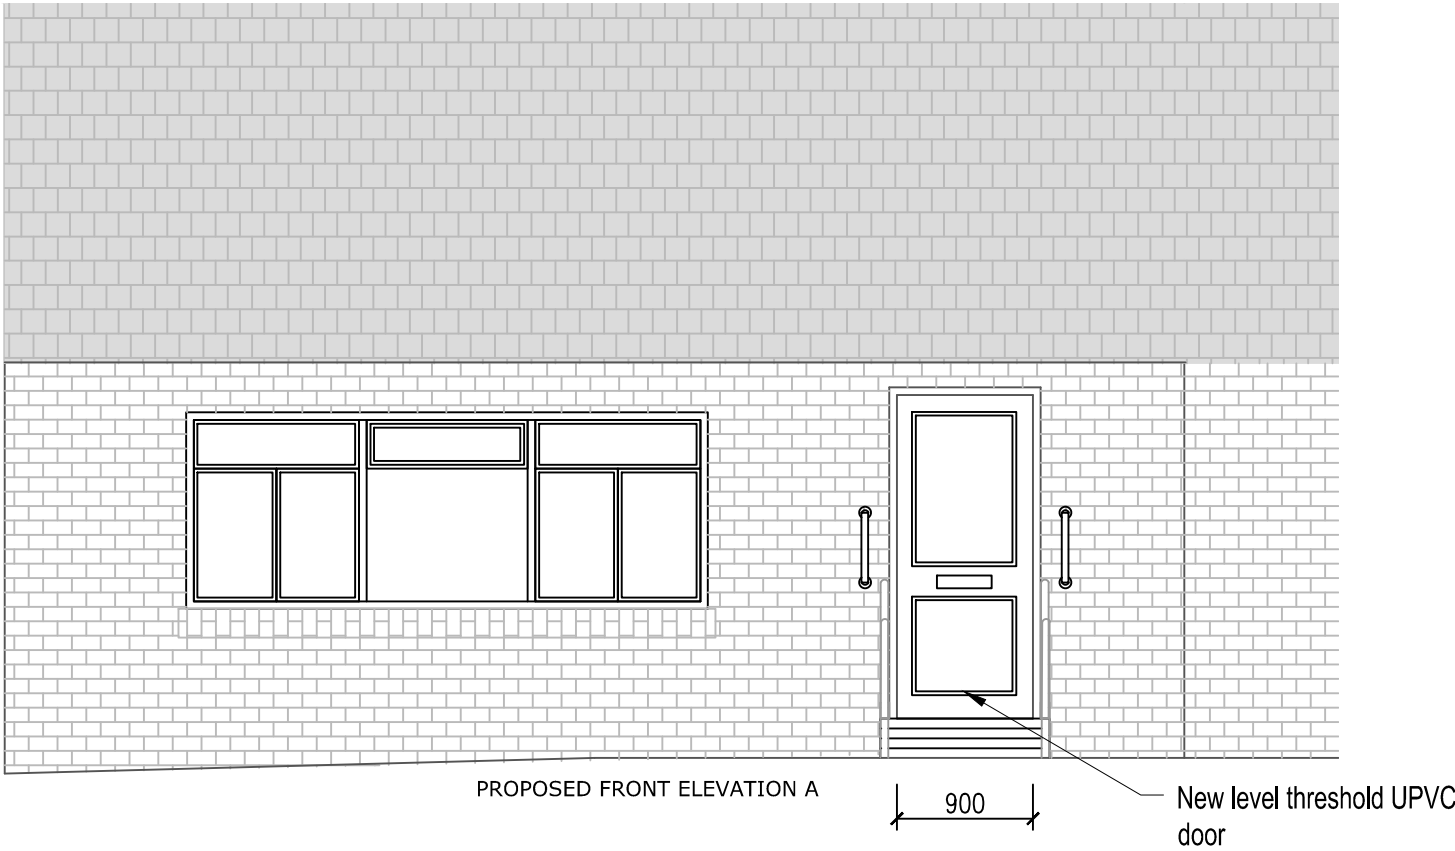

- NOTES:
1. All dimensions are in mm and must be checked on site.
  2. Drawings are to be read in conjunction with accompanying documents.
  3. Any errors or inaccuracies should be brought to the attention of Amber Living.

| Revision | Description                                                              | By | Date       |
|----------|--------------------------------------------------------------------------|----|------------|
| A        | Ground level platform added to ensure steps have a safe landing platform | HT | 10/12/2019 |

Contact Information  
Unit 3, Tungsten Building, George Street, Portslade, Brighton, BN41 1RA  
Tel: 01273 410836  
Email: Heather@amberliving.co.uk

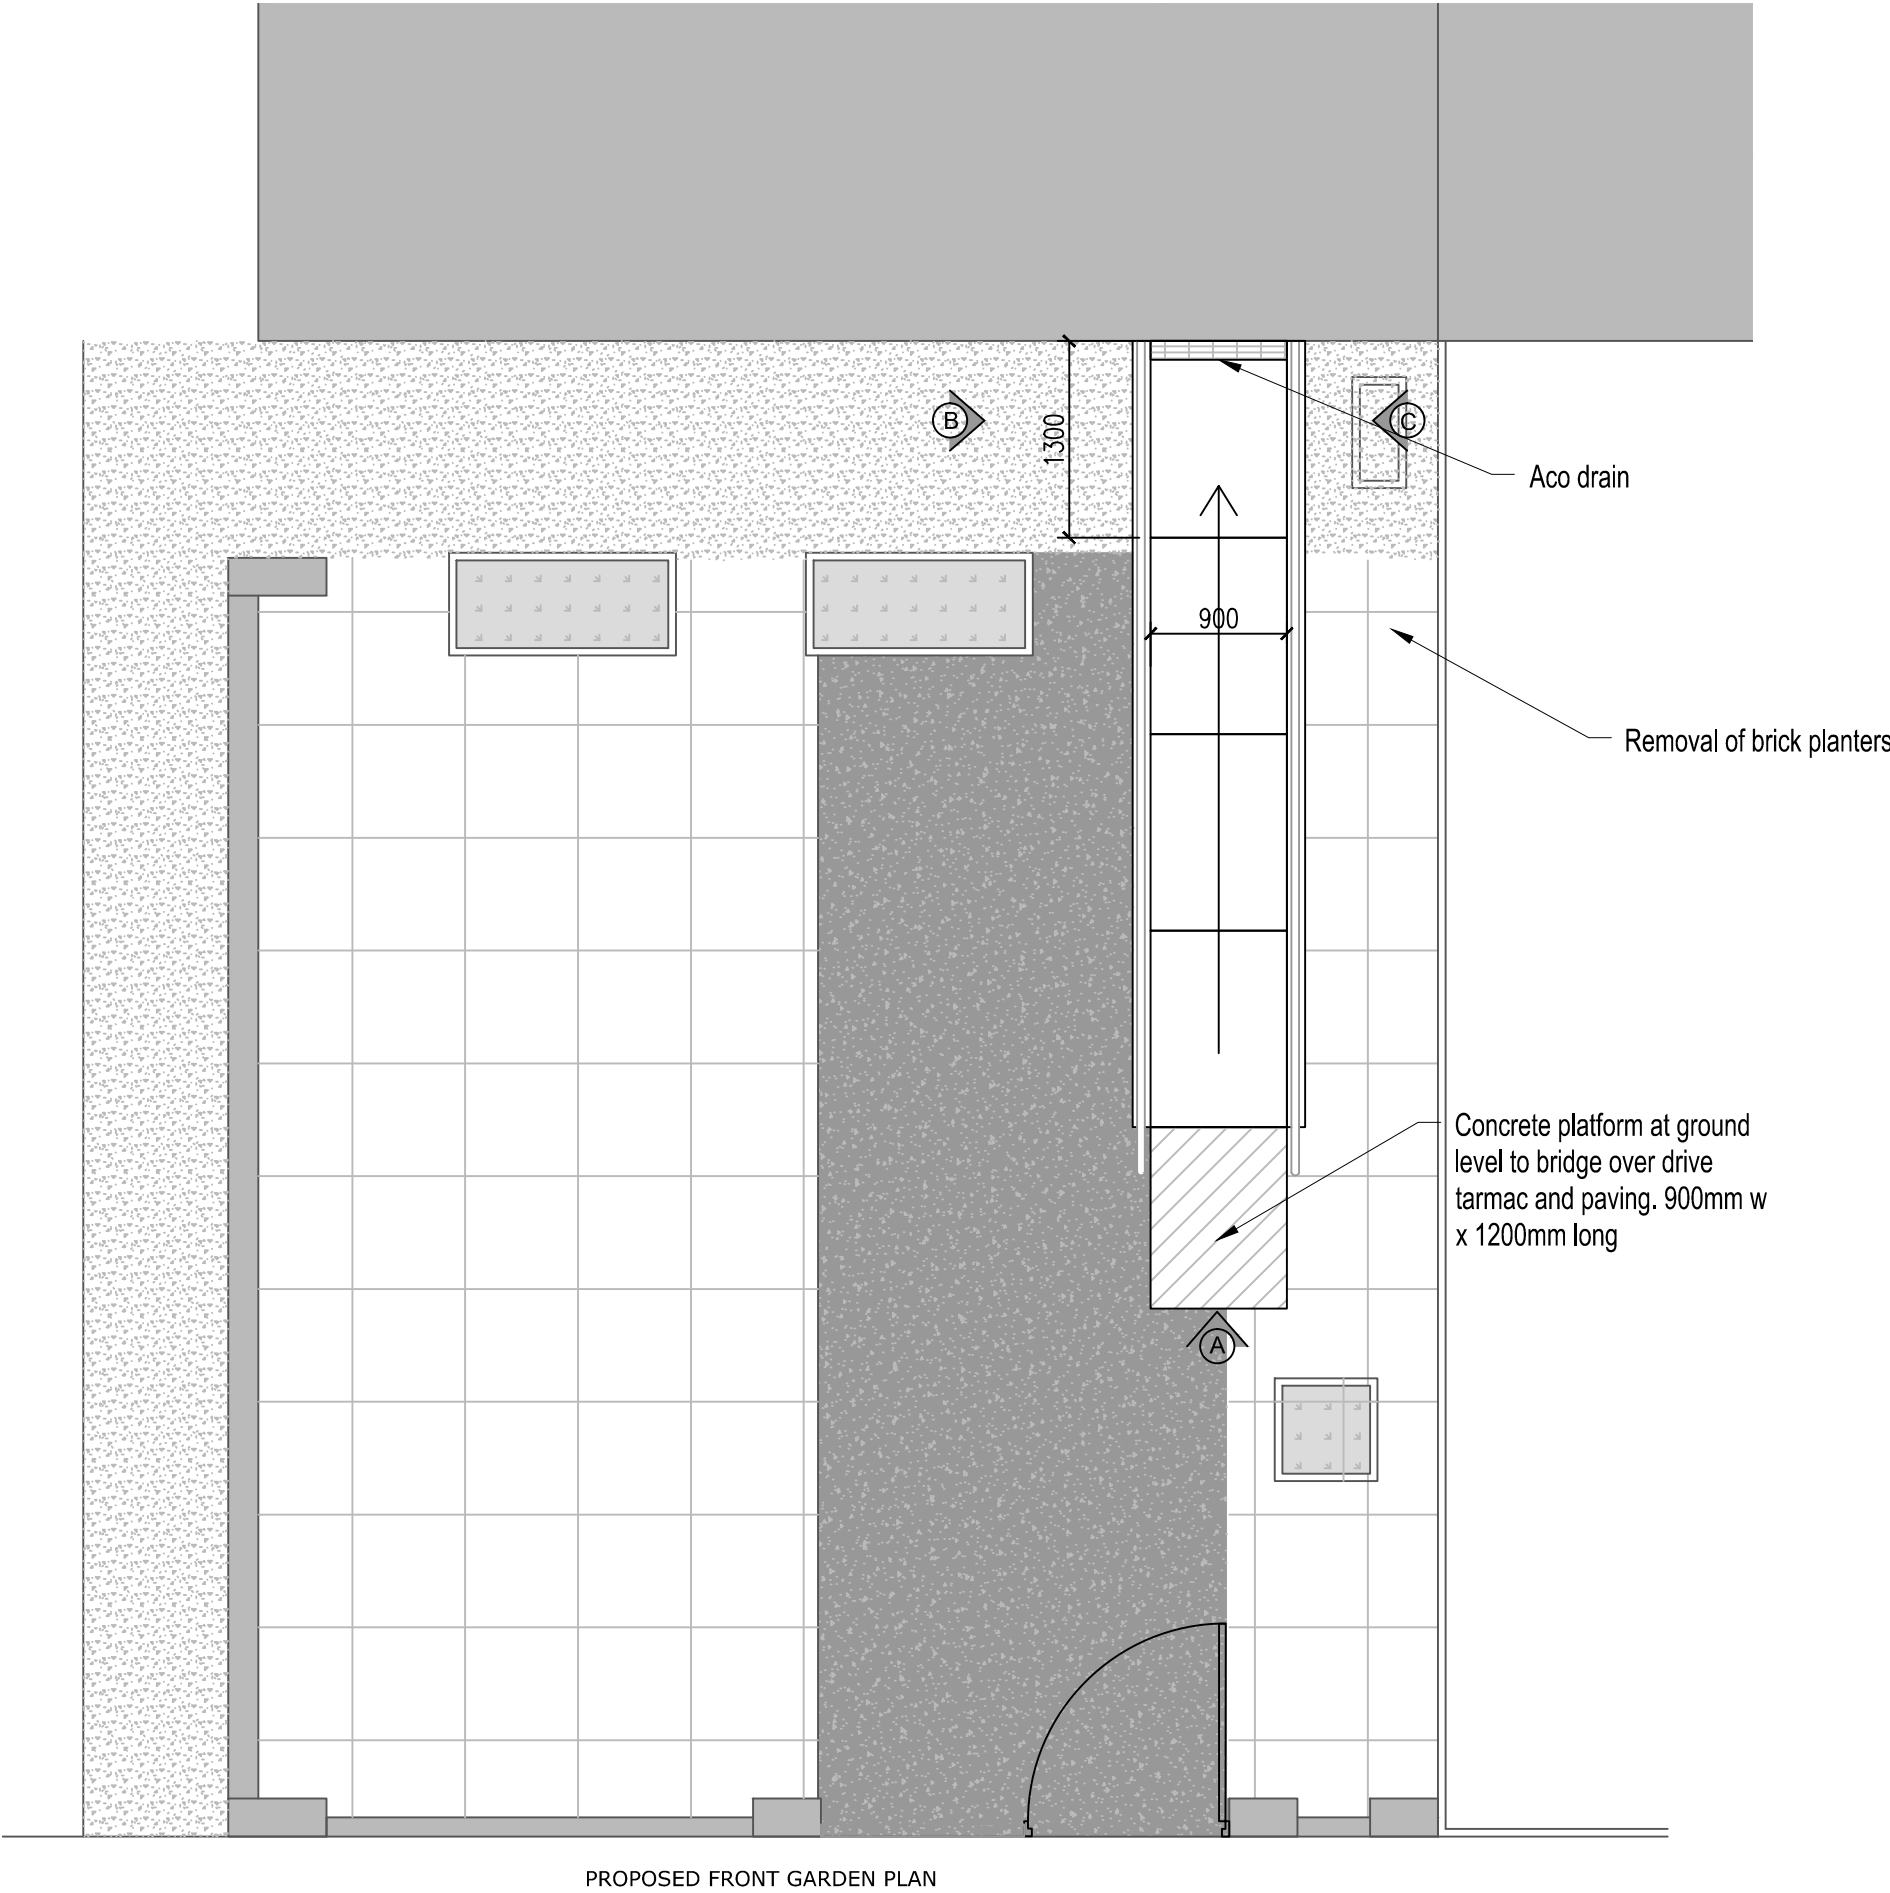

Client Name  
Mrs Aileen Stone

Address  
67 Ash Grove, Bognor Regis, PO22 9JT

Drawing Title  
Proposed Front Access

Drawing Reference  
HT/02/AshGrove67

Date  
03/12/19

Scale  
1: 50

Paper  
A2

Drawn By  
HT

Revision  
A

Direction  
North arrow