
ARUN DISTRICT COUNCIL BR/84/10

INSET A

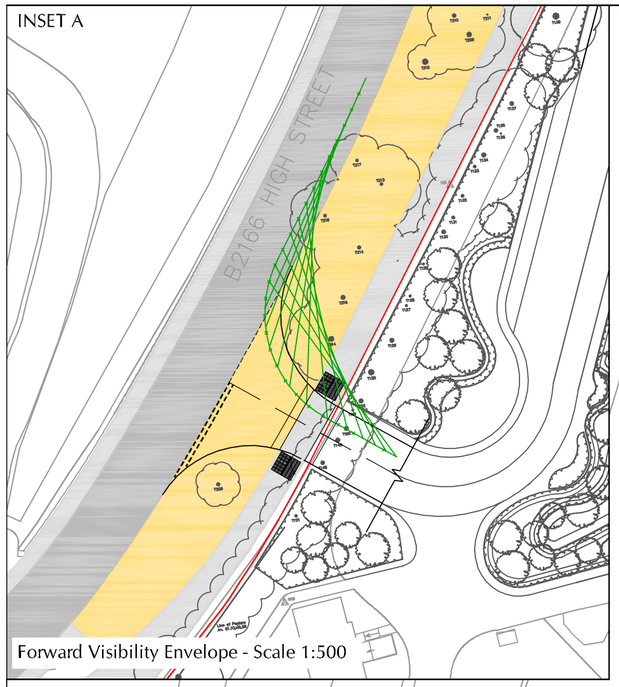

Forward Visibility Envelope - Scale 1:500

B2166 HIGH STREET

2.4 x 43m visibility splay

Tree canopy to be cut back to 2m minimum ground clearance (Tree Ref T314)

See Inset A for Forward Visibility Envelope

The Site

7.3m

Existing truncated evergreen oak (T208) in poor condition to be removed

Raised footpath/cycleway table to act as speed restraint upon entry

2.4 x 43m visibility splay

Line of Poplars Av. G1.10,H8,S6

T212 T137 T135 T136 T134 T133 T217 T213 T132 T131 T130 T216 T214 T129 T128 T127 T215 T814 T126 T125 T152 T151 T150 T149 T148 T208 T121 T122

701 909 700 654

N

Plan based on topographical survey undertaken by The Meon Survey Partnership Drg No. M1005 dated Feb 2010 and Ordnance Survey Map with the permission of the Controller of Her Majesty's Stationery Office Crown Copyright PFA Consulting Licence No. AL 100000054

PFA consulting

Stratton Park House, Wanborough Road
Swindon, SN3 4HG

Telephone
01793 828000

Facsimile
01793 835500

Email
admin@pfaplc.com

Website
www.pfaplc.com

KEY

- The Site
- Existing footway
- Existing carriageway
- Bluelands Wood
- Junction and forward visibility to be maintained by removing adjacent bushes (and low tree branches) to achieve visibility splays and ensure sightlines are maintained between 600mm and 2000mm.
- Tactile Paving
- 2.4 x 43m junction visibility splay in accordance with MfS.
- 25m Forward visibility splays around access based on 20mph entry in accordance with MfS
- 15m Visibility standard at proposed priority junction in accordance with DMRB Volume 6 Section 2 Part 6 TD42/95.

Rev	Date	Description	Initials
A	26/01/11	Site Layout added.	CS

Client

Butlins Skyline Limited

Project

Butlins Bognor Regis

Drawing Title

Indicative Plan Showing Forward Visibility into Proposed Access

Drawing No. **B491/11** Rev A

Date	January 2011
Scale	1:200 @ A2
Drawn By	CS
Checked By	TS
E-Mail	tslater@pfaplc.com
File Ref.	B491\Drawings\B491-11a.dwg