
ARUN DISTRICT COUNCIL
No. BR/346/06
RECEIVED 9/11/06

Boundary

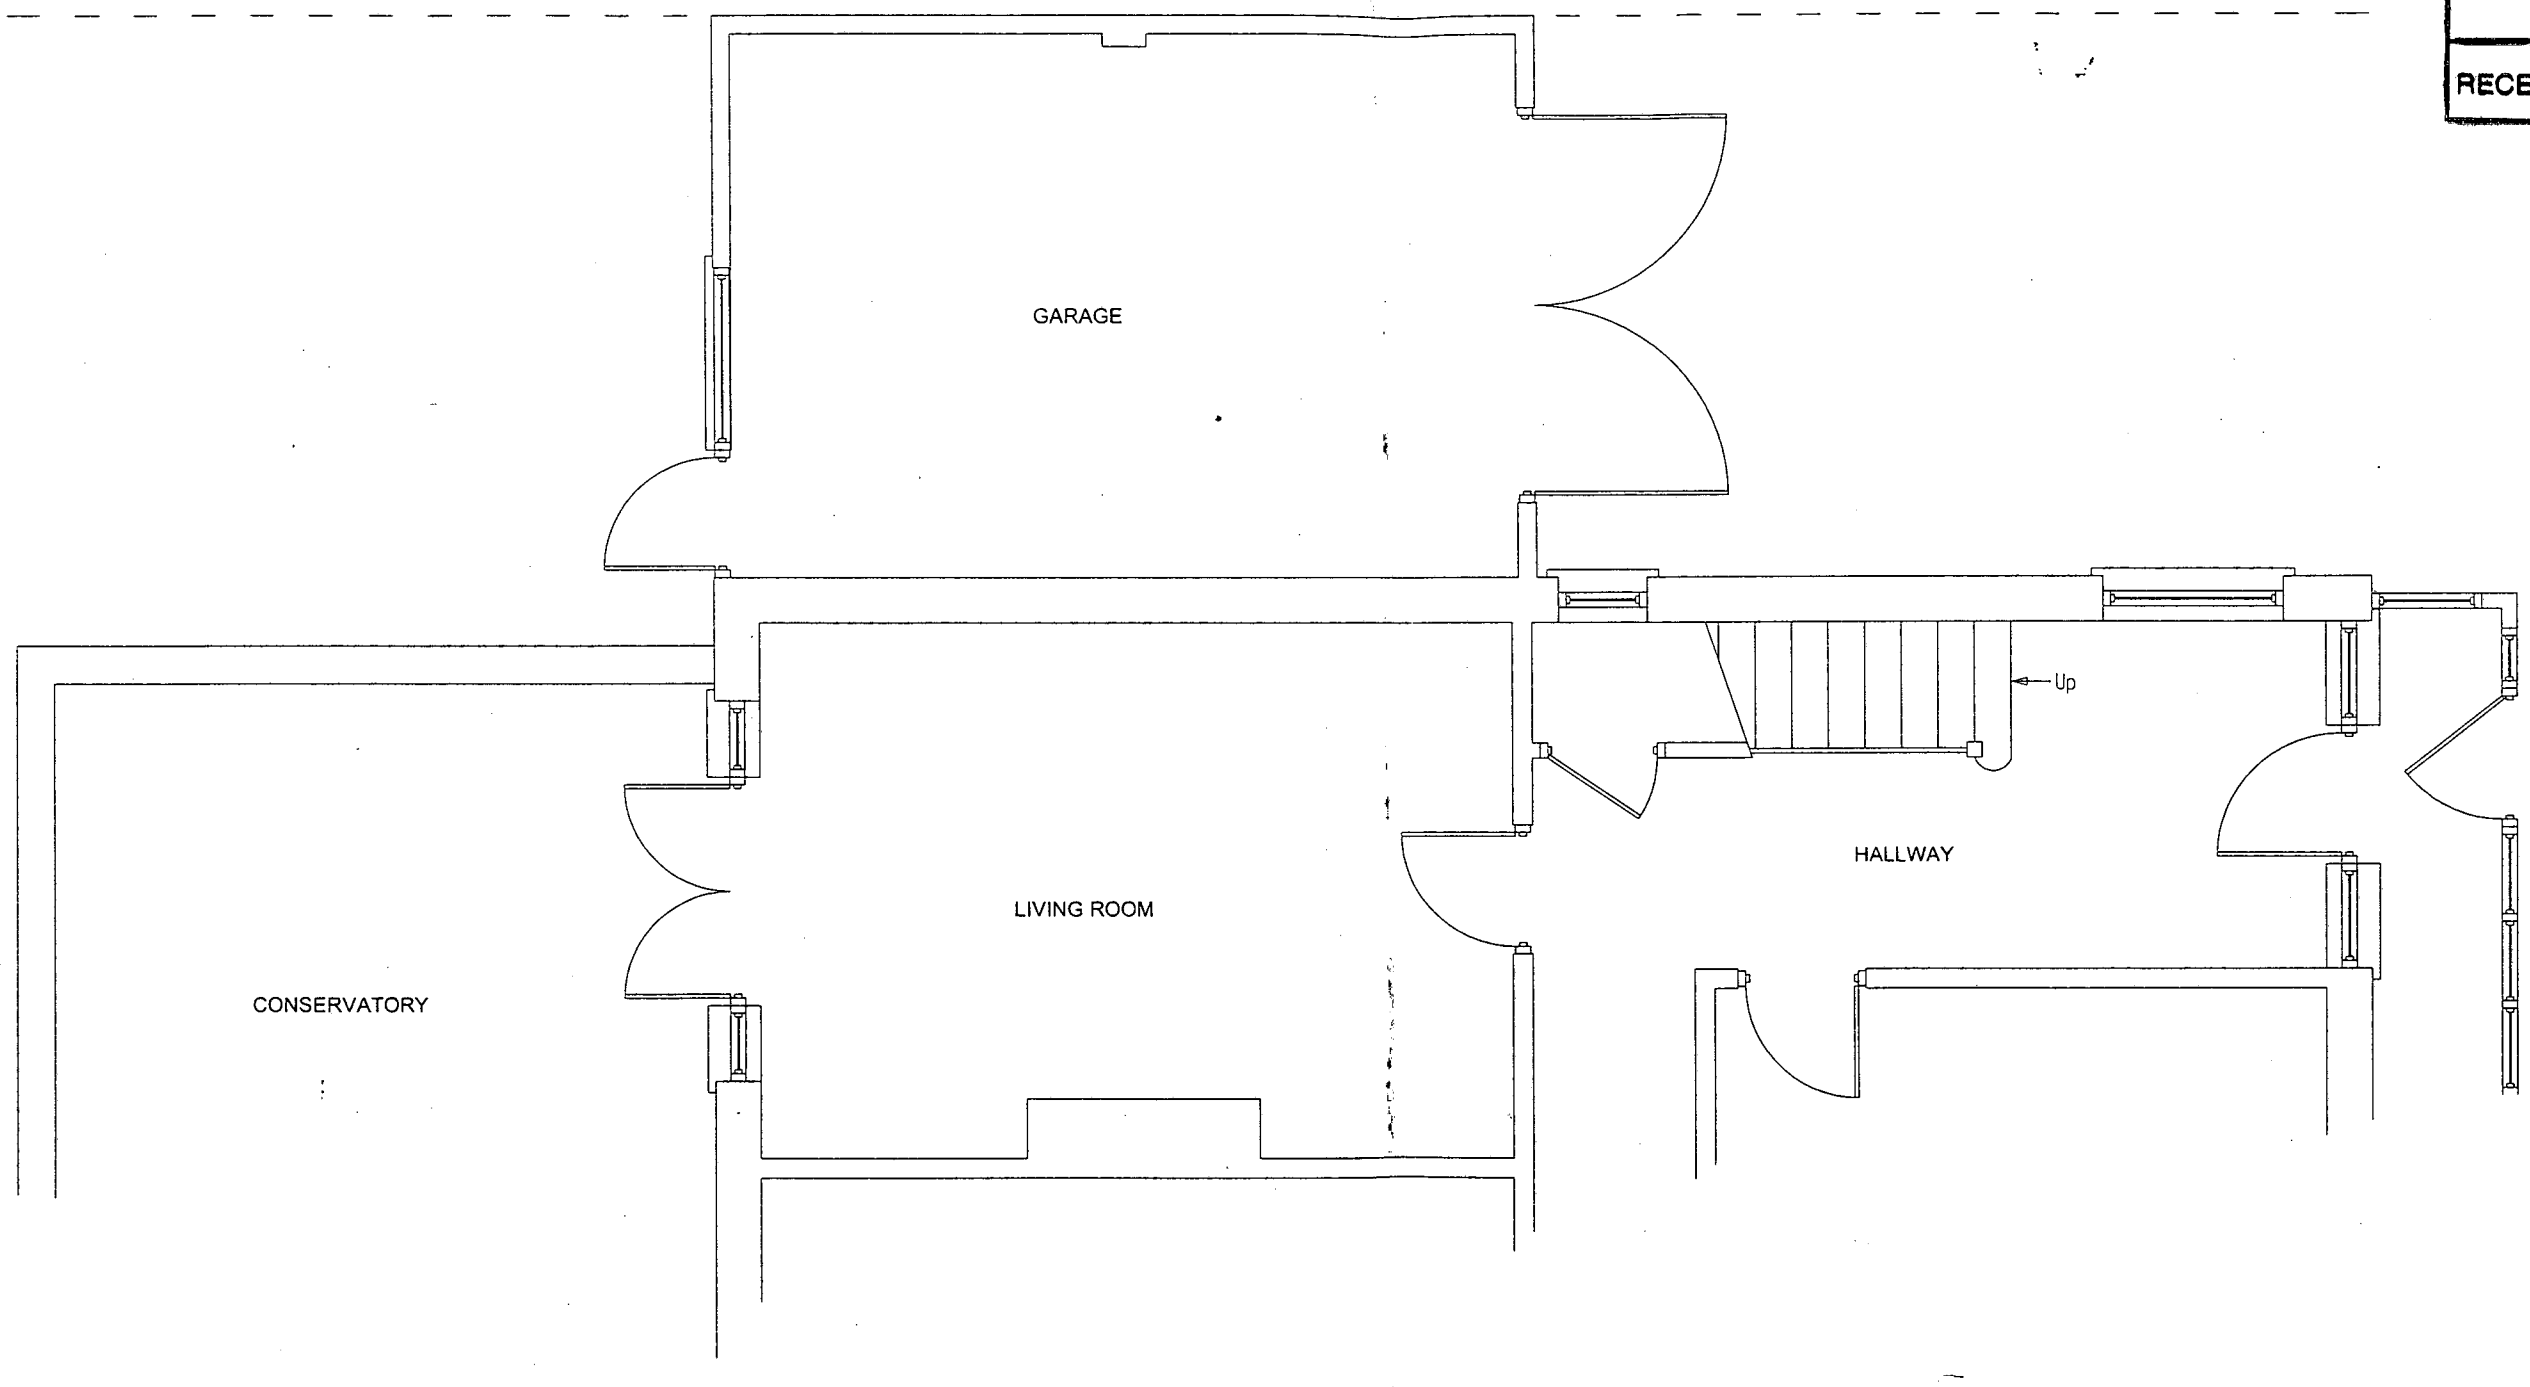

EXISTING GROUND FLOOR PLAN

SUSSEX BUILDING CONSULTANCY LIMITED 25 WELLINGTON ROAD, BOGNOR REGIS. SCALE - 1/50 REVISIONS - DATE -	SBCL 1 COURDELYS BERSTED STREET BOGNOR REGIS PO22 9QE TEL/FAX - (01243) 861379

ARUN DISTRICT COUNCIL:BR/346/06/ 09/11/2006