
ARUN DISTRICT COUNCIL
No. BR/346/06
RECEIVED 9/11/06

Boundary

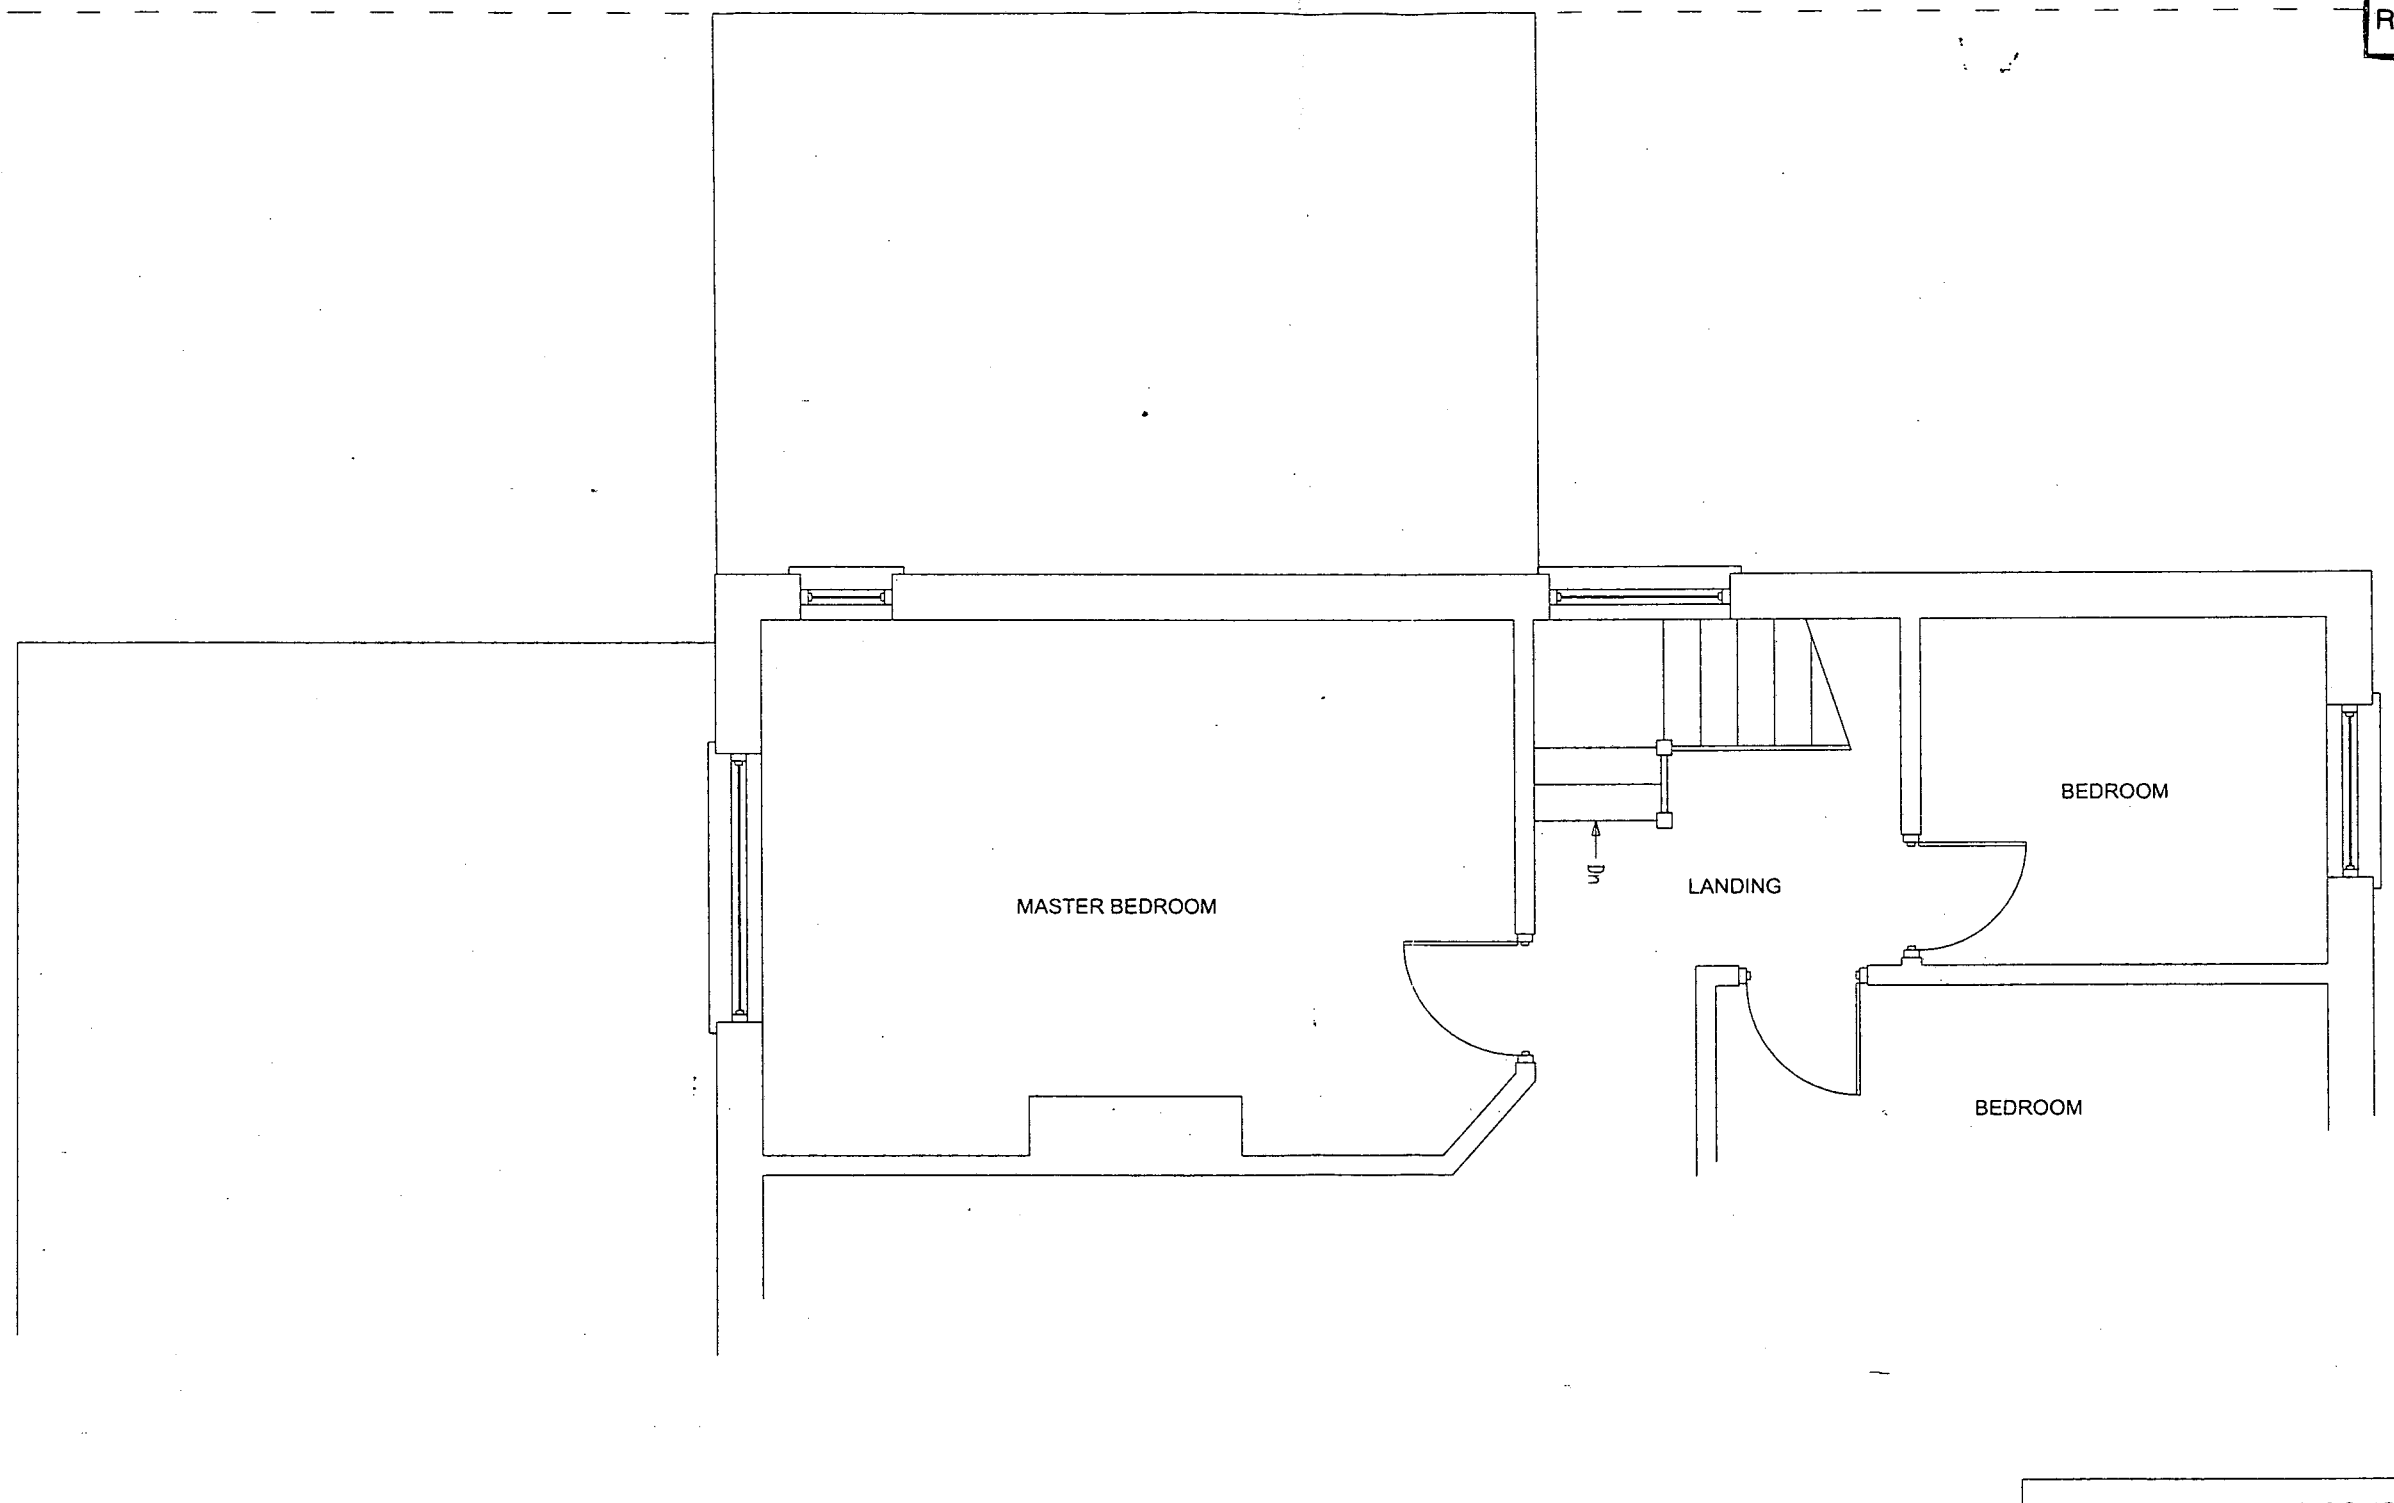

EXISTING FIRST FLOOR PLAN

SUSSEX BUILDING CONSULTANCY LIMITED
SBCL
25 WELLINGTON ROAD,
BOGNOR REGIS.
SCALE - 1/50 REVISIONS - DATE -
1 COURDELYS
BERSTED STREET
BOGNOR REGIS
PO22 9QE
TEL/FAX - (01243) 861379

ARUN DISTRICT COUNCIL:BR/346/06/ 09/11/200