
ARUN DISTRICT COUNCIL
No. BR/346/06
RECEIVED 9/11/06

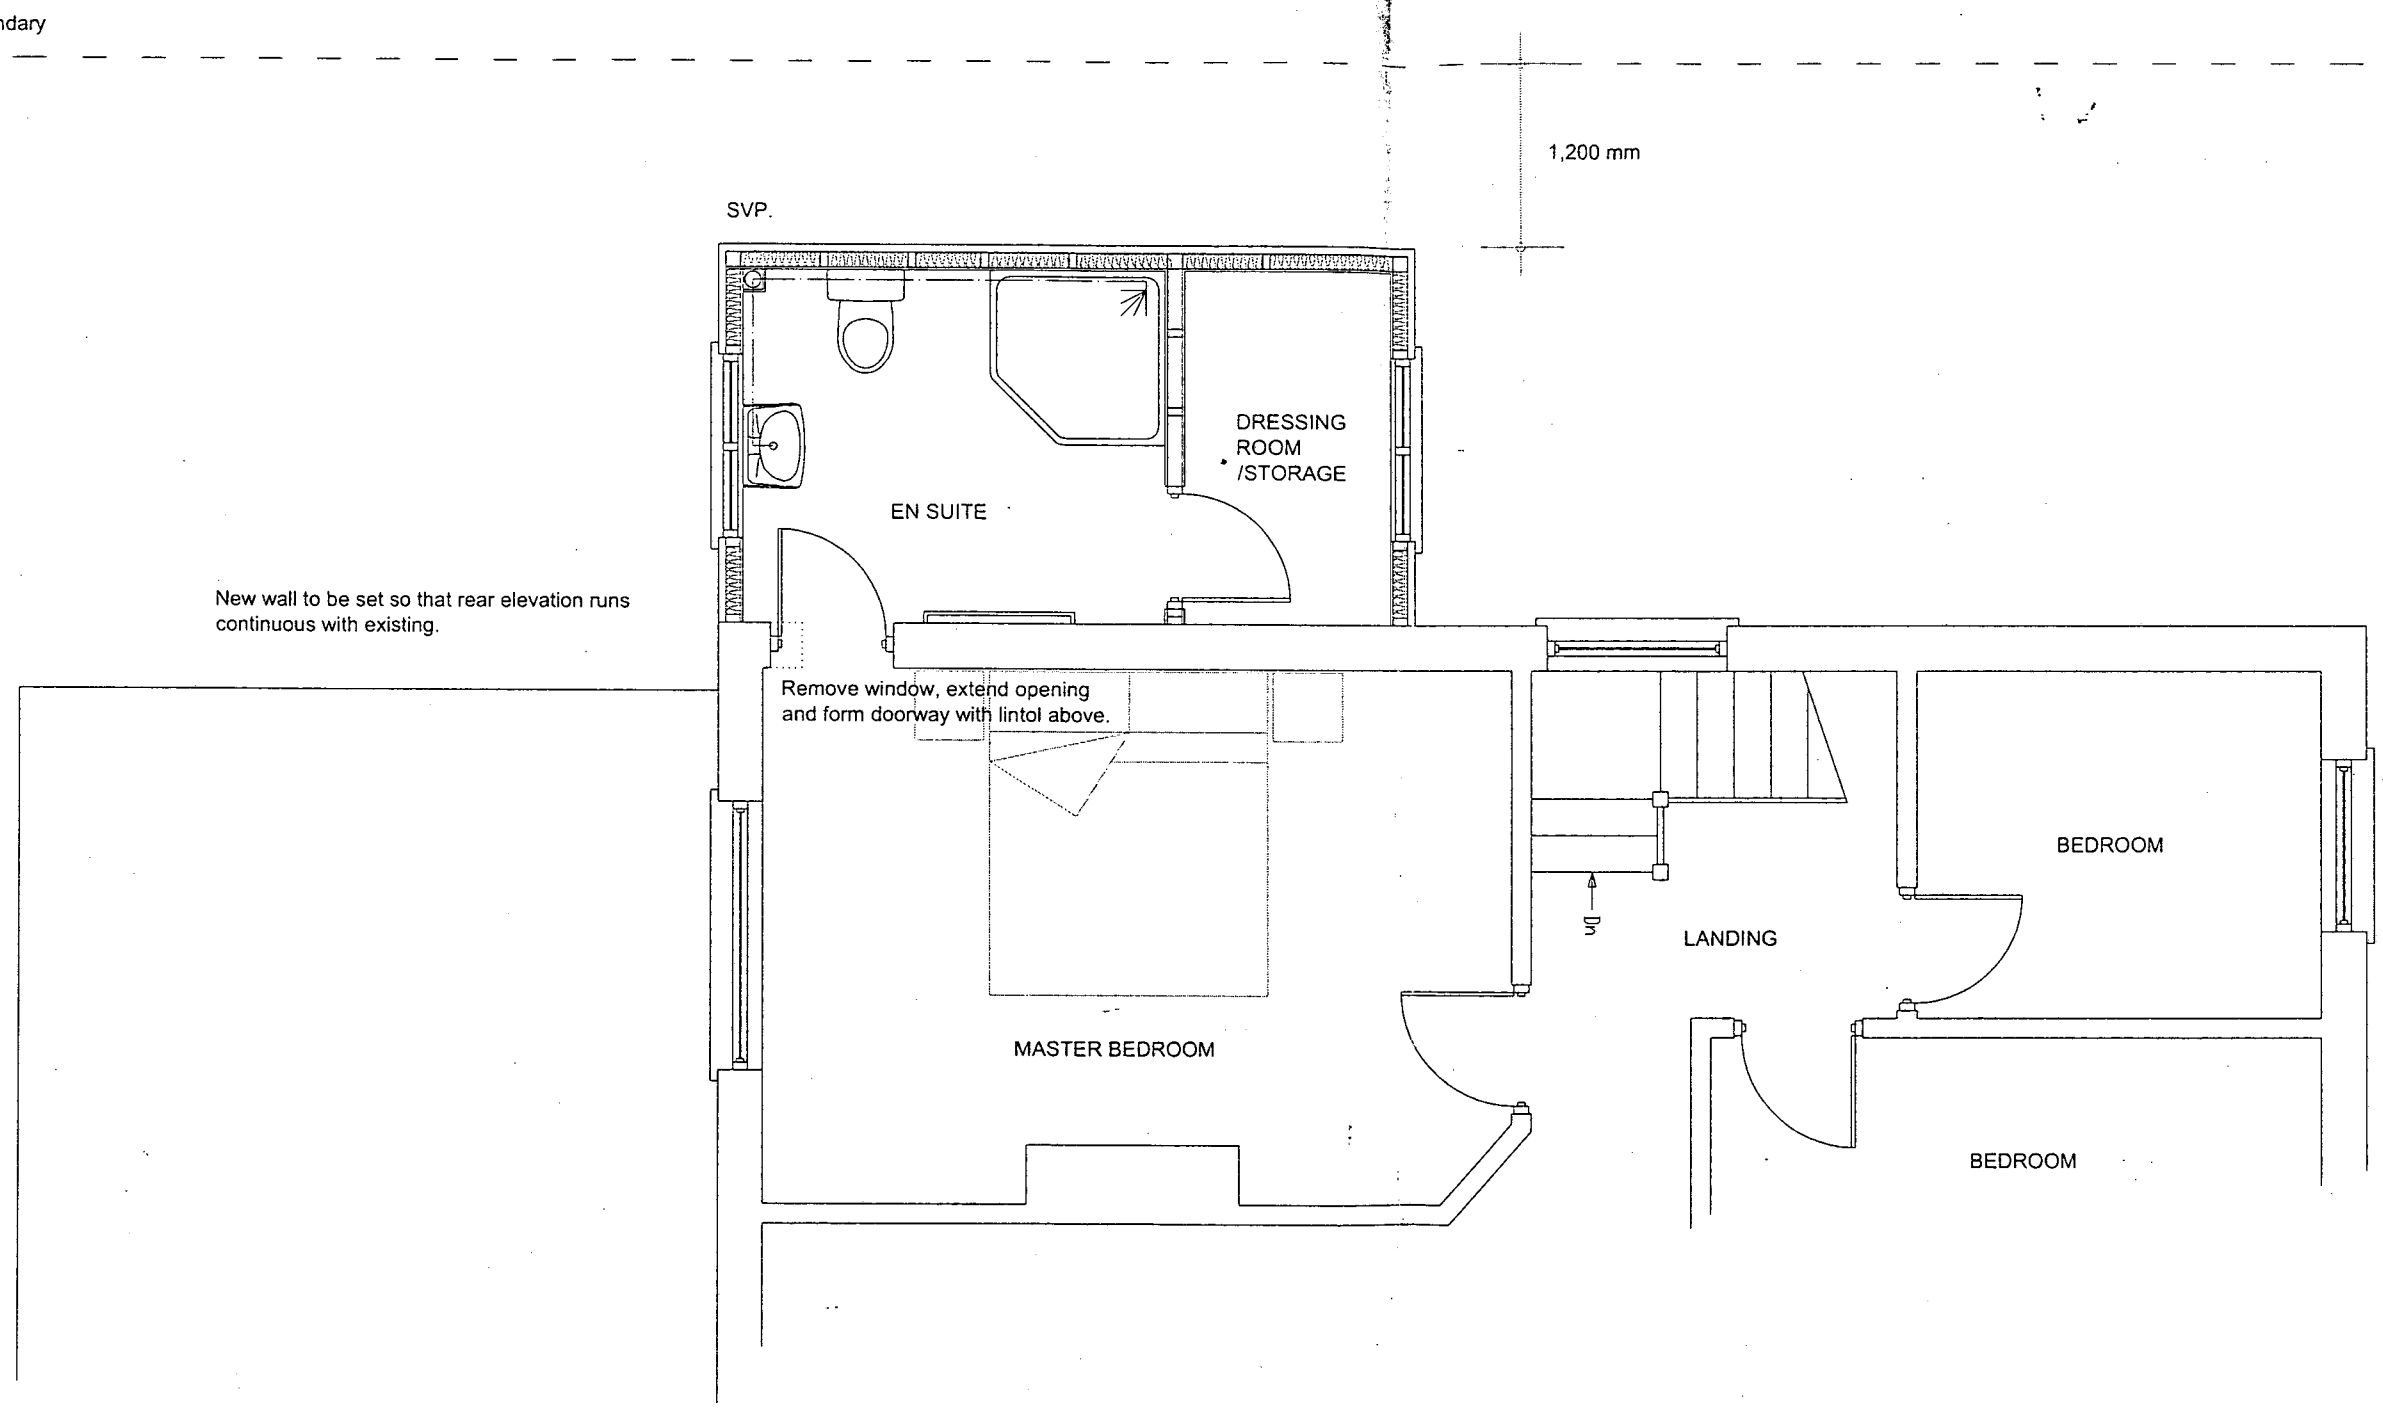

PROPOSED FIRST FLOOR PLAN

SUSSEX BUILDING CONSULTANCY LIMITED

25 WELLINGTON ROAD,
BOGNOR REGIS.

SCALE - 1/50 REV - A DATE - 30/10/2006

SBCL

1 COURDELYS
BERSTED STREET
BOGNOR REGIS
PO22 9QE

TEL/FAX - (01243) 861379

ARUN DISTRICT COUNCIL:BR/346/06/ 09/11/2006