57 Hawthorn Road, Bognor Regis, West Sussex.
Location Plan - 6191

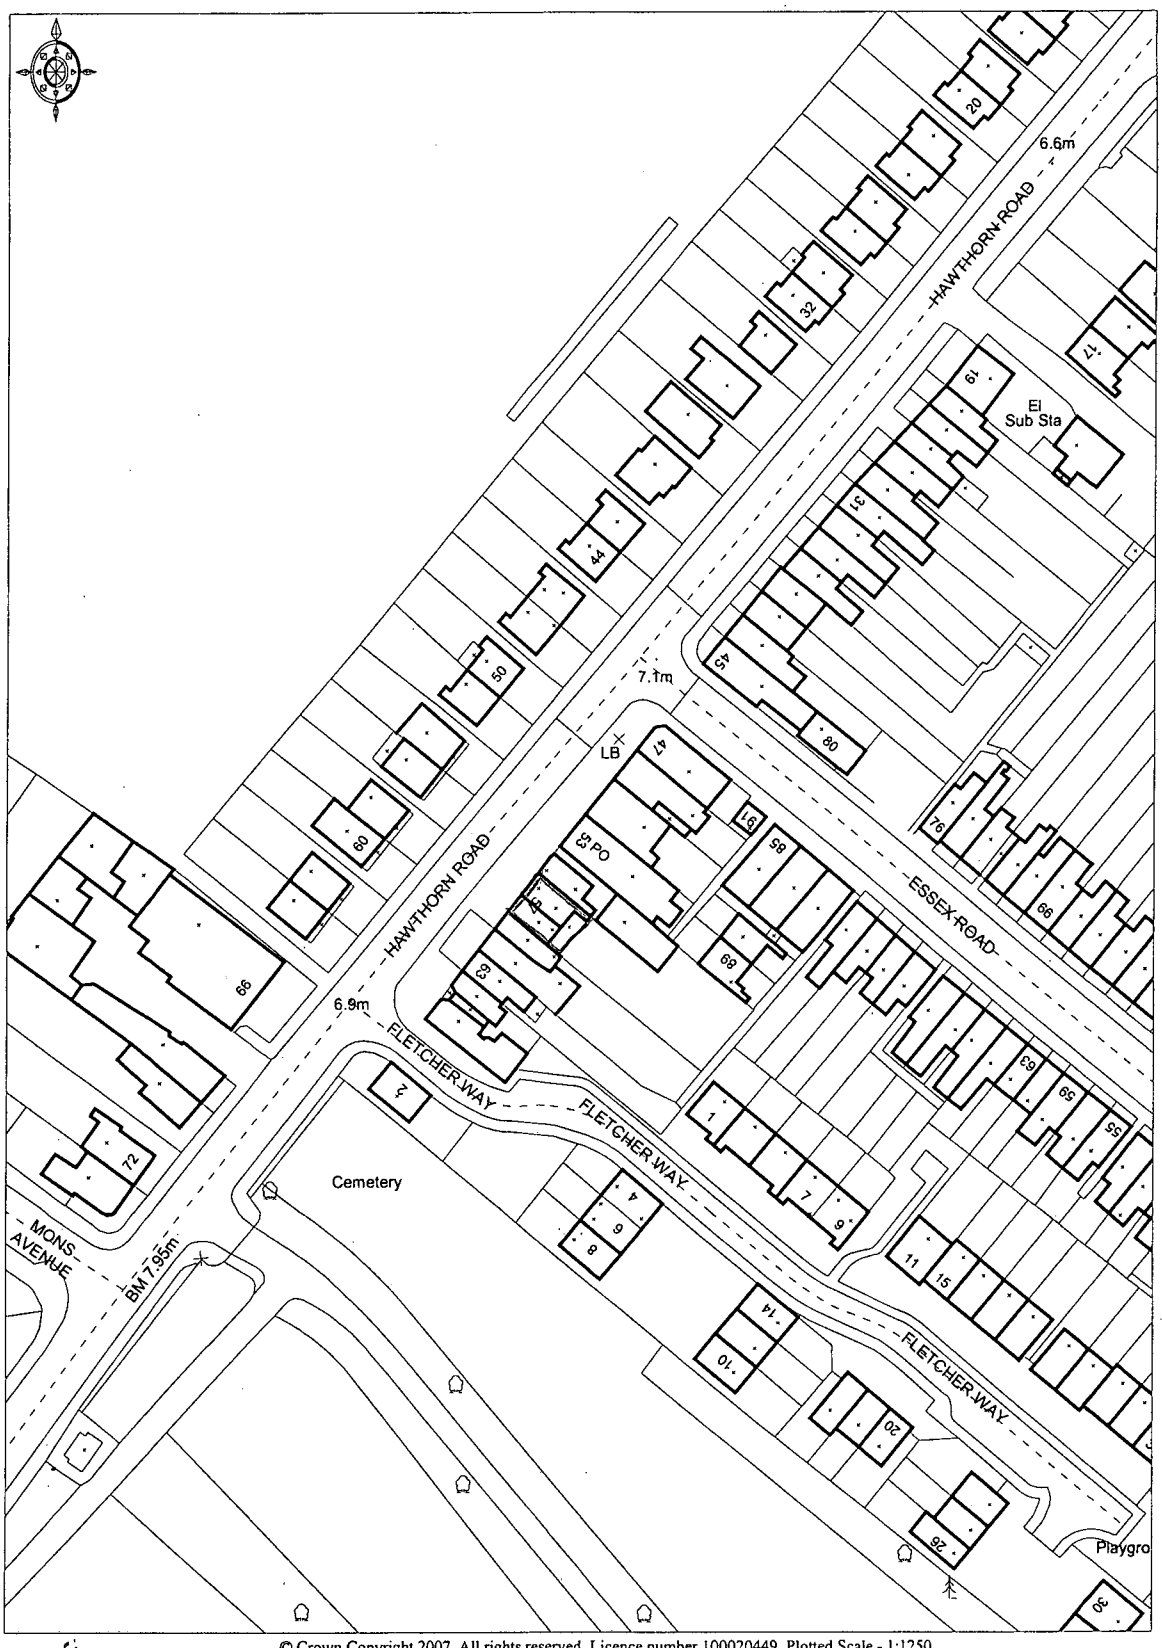

© Crown Copyright 2007. All rights reserved. Licence number 100020449. Plotted Scale - 1:1250