ARUN DISTRICT COUNCIL BR/347/07

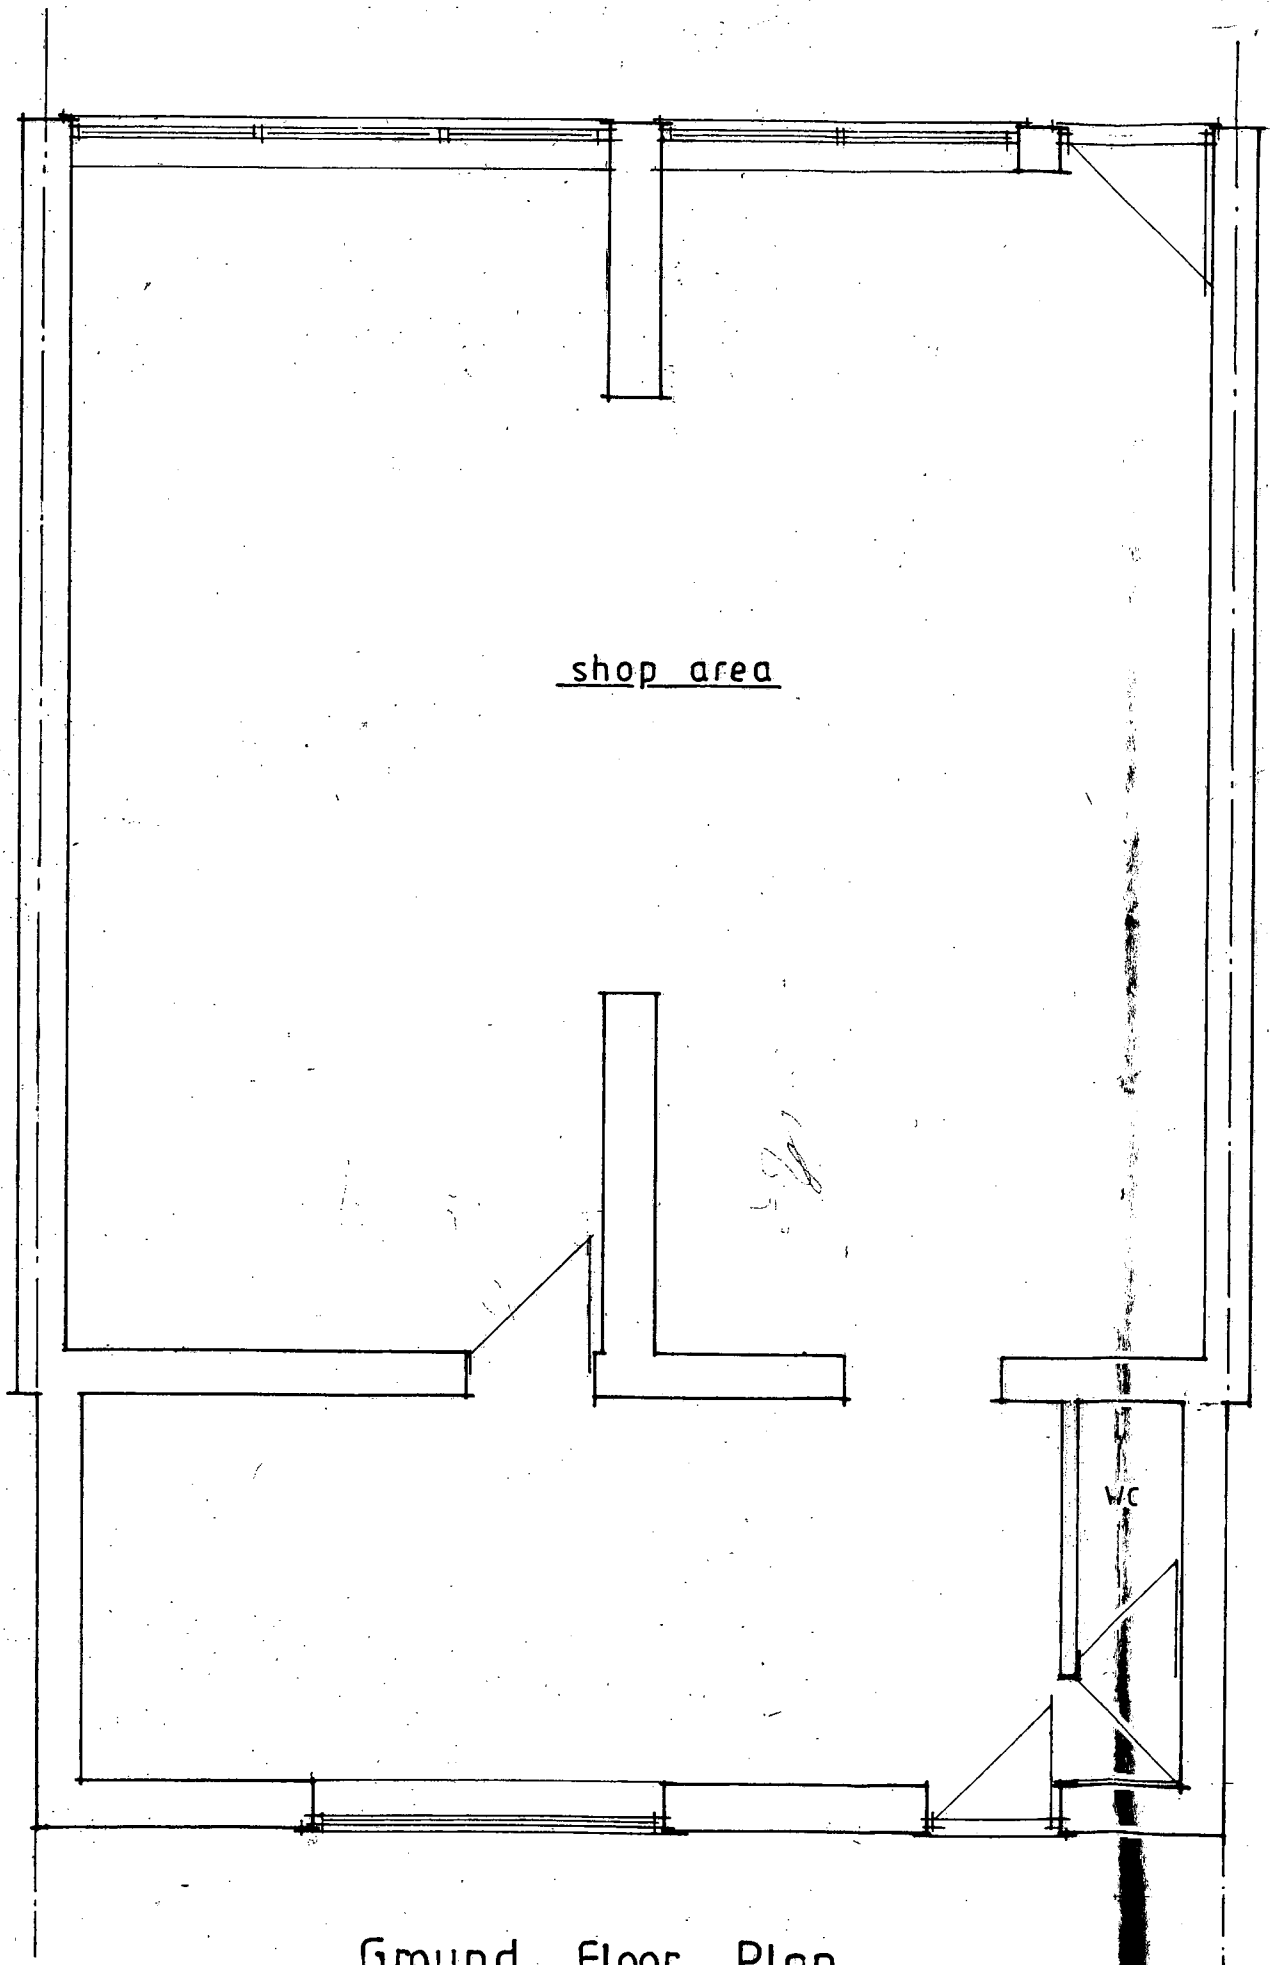

Ground Floor Plan

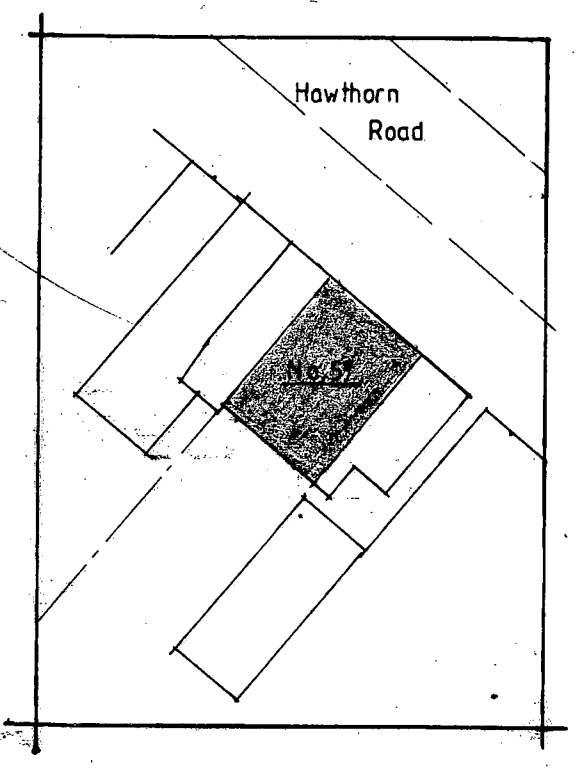

Block Plan

J P Tupper Associates
20 Sudley Road
Bognor Regis
West Sussex

57 Hawthorn Road
Bognor Regis
West Sussex

Change of Use.

Ground Floor Plan & Block Plan.

Scale: 1:50 & 1:500.

Date: August 2007.

Drg No.: 6191/01

All dimensions to be checked on site.
Do not scale except for planning purposes.